



**Pennsylvania
Convention Center**
PHILADELPHIA


AN  **MANAGED FACILITY**

PENNSYLVANIA CONVENTION CENTER FLOORPLANS

EXHIBIT HALL LEVEL KIT

200 Level Meeting Rooms


Halls ABCDE, Grand Hall

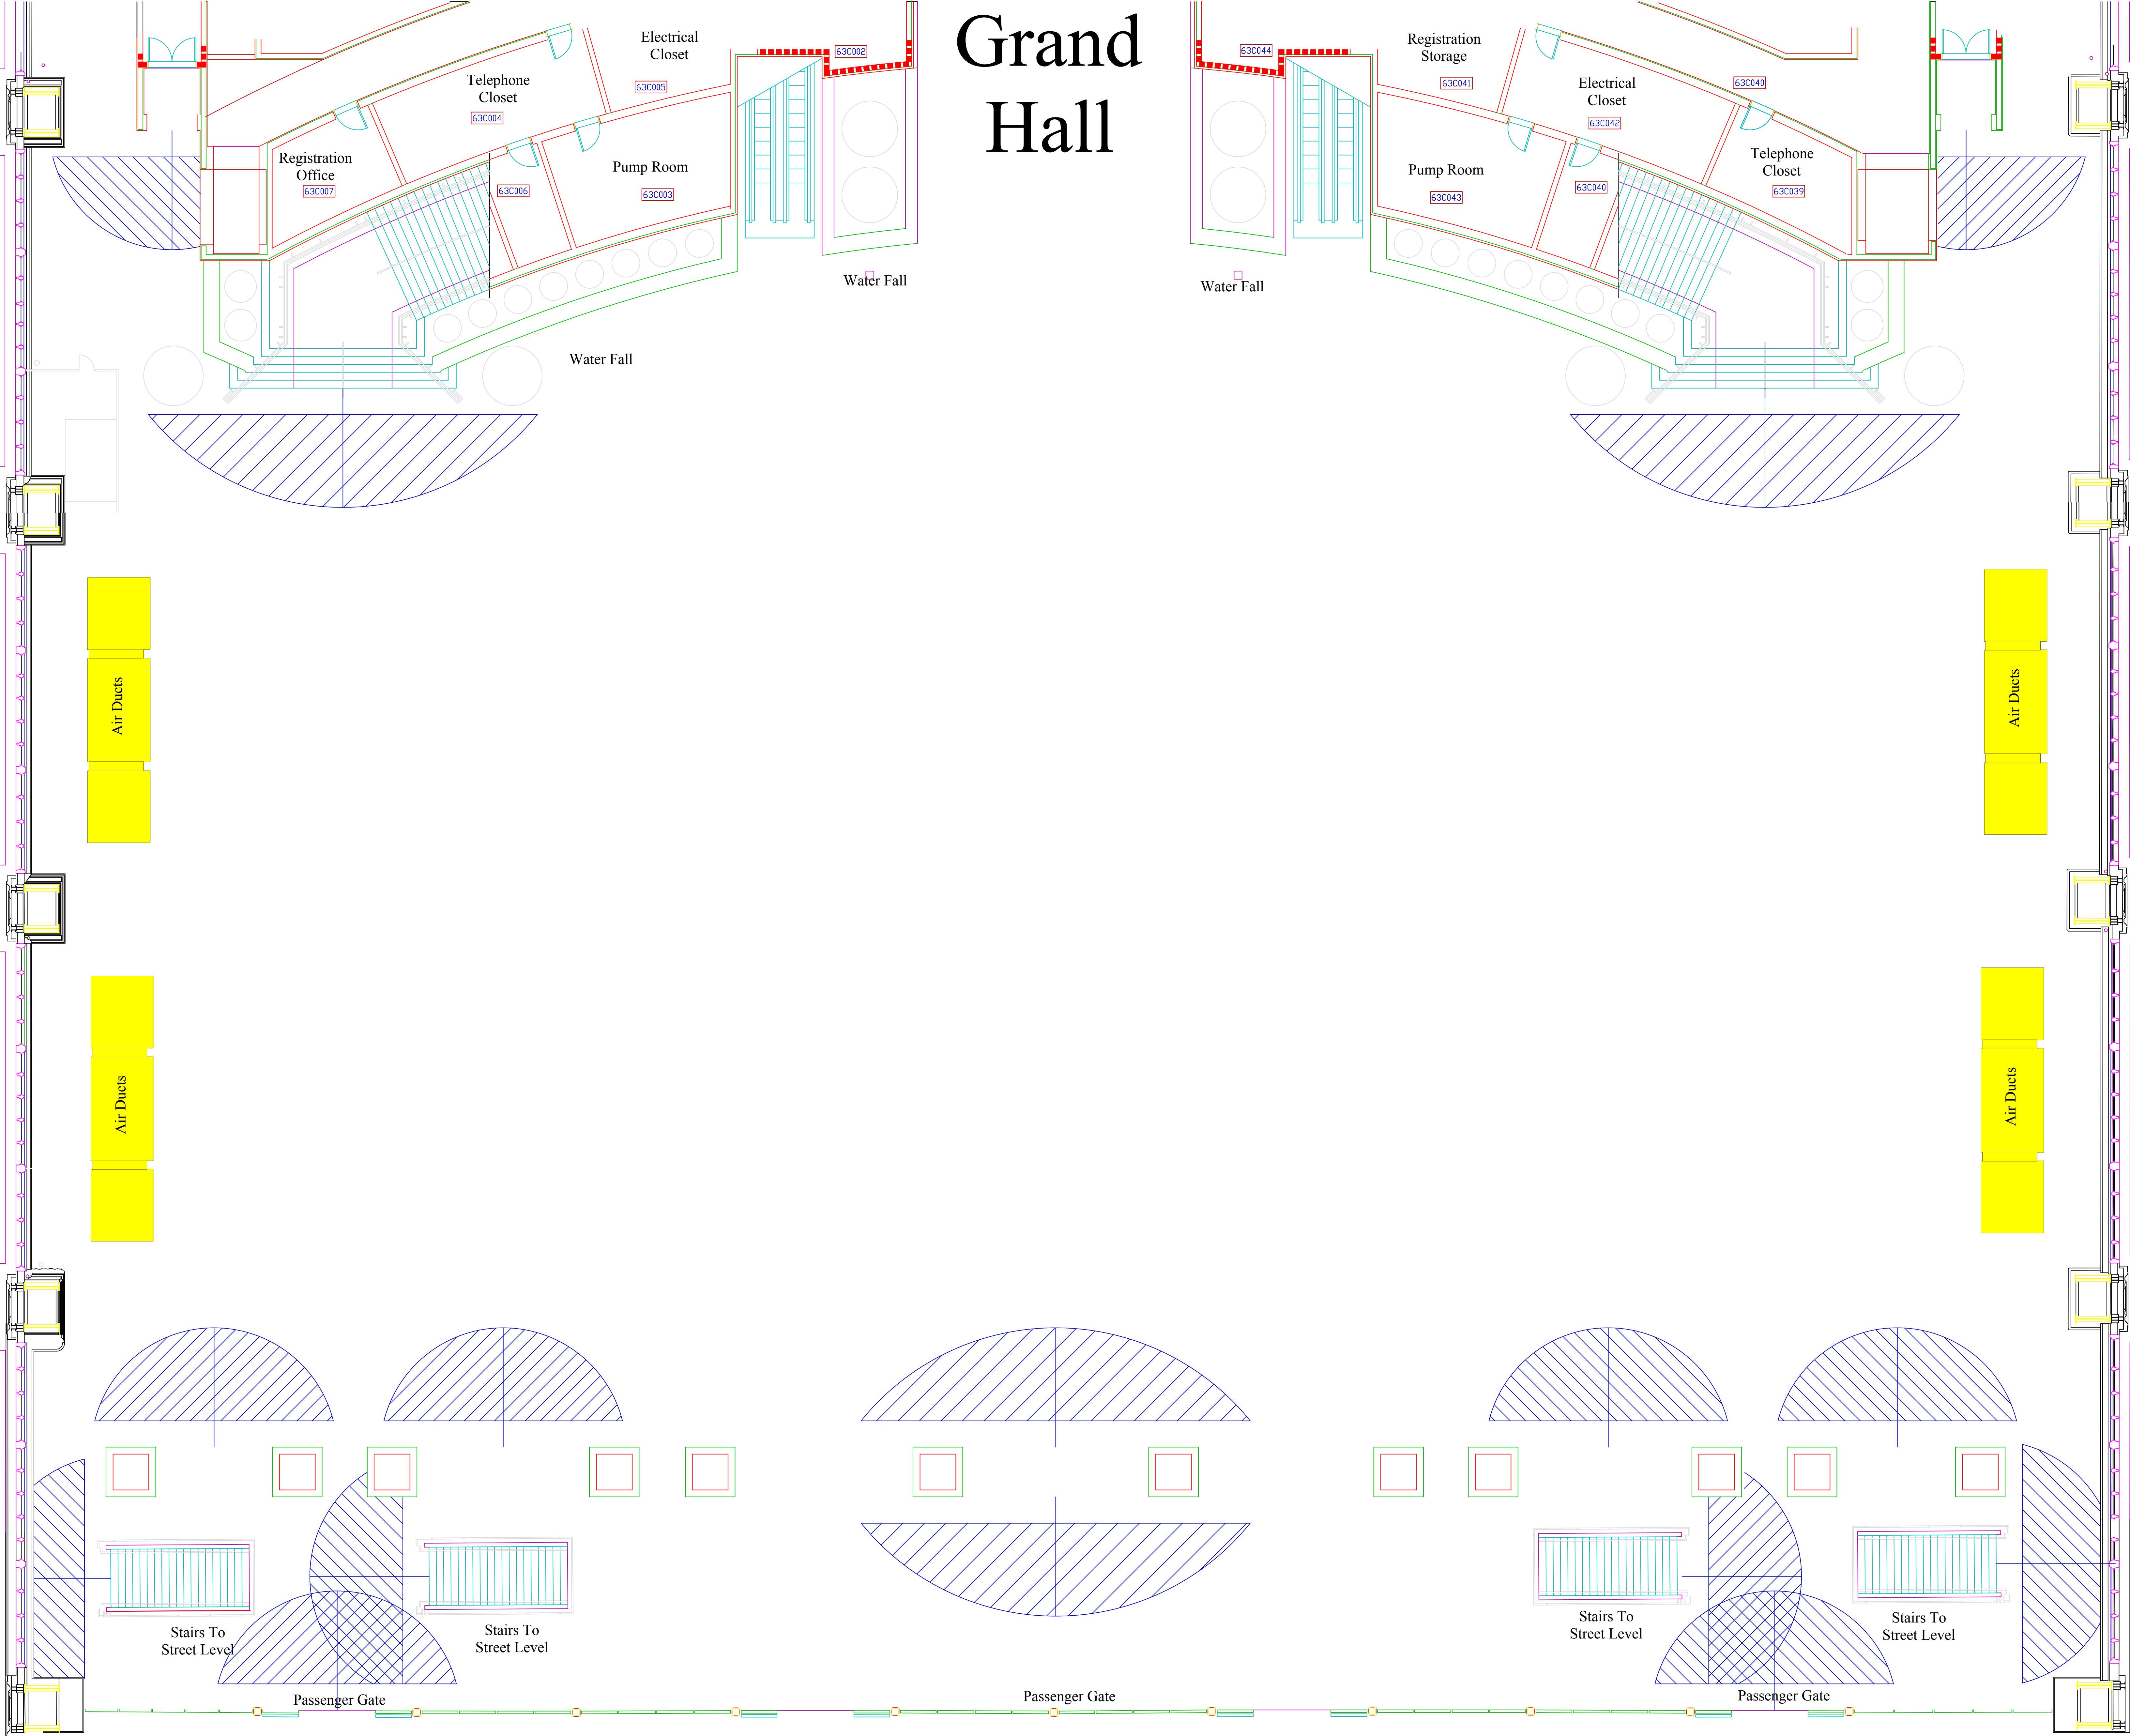

Grand Hall

15' Clearance must be maintained in any direction from emergency exit doorways

Grand Hall	Date: 1-31-01	Room Number: Grand Hall
	Scale: 1/32" = 1'	
Pennsylvania Convention Center	Drawn By: Leroy McCuff	File Name: GHall_Empty
	Approved By:	

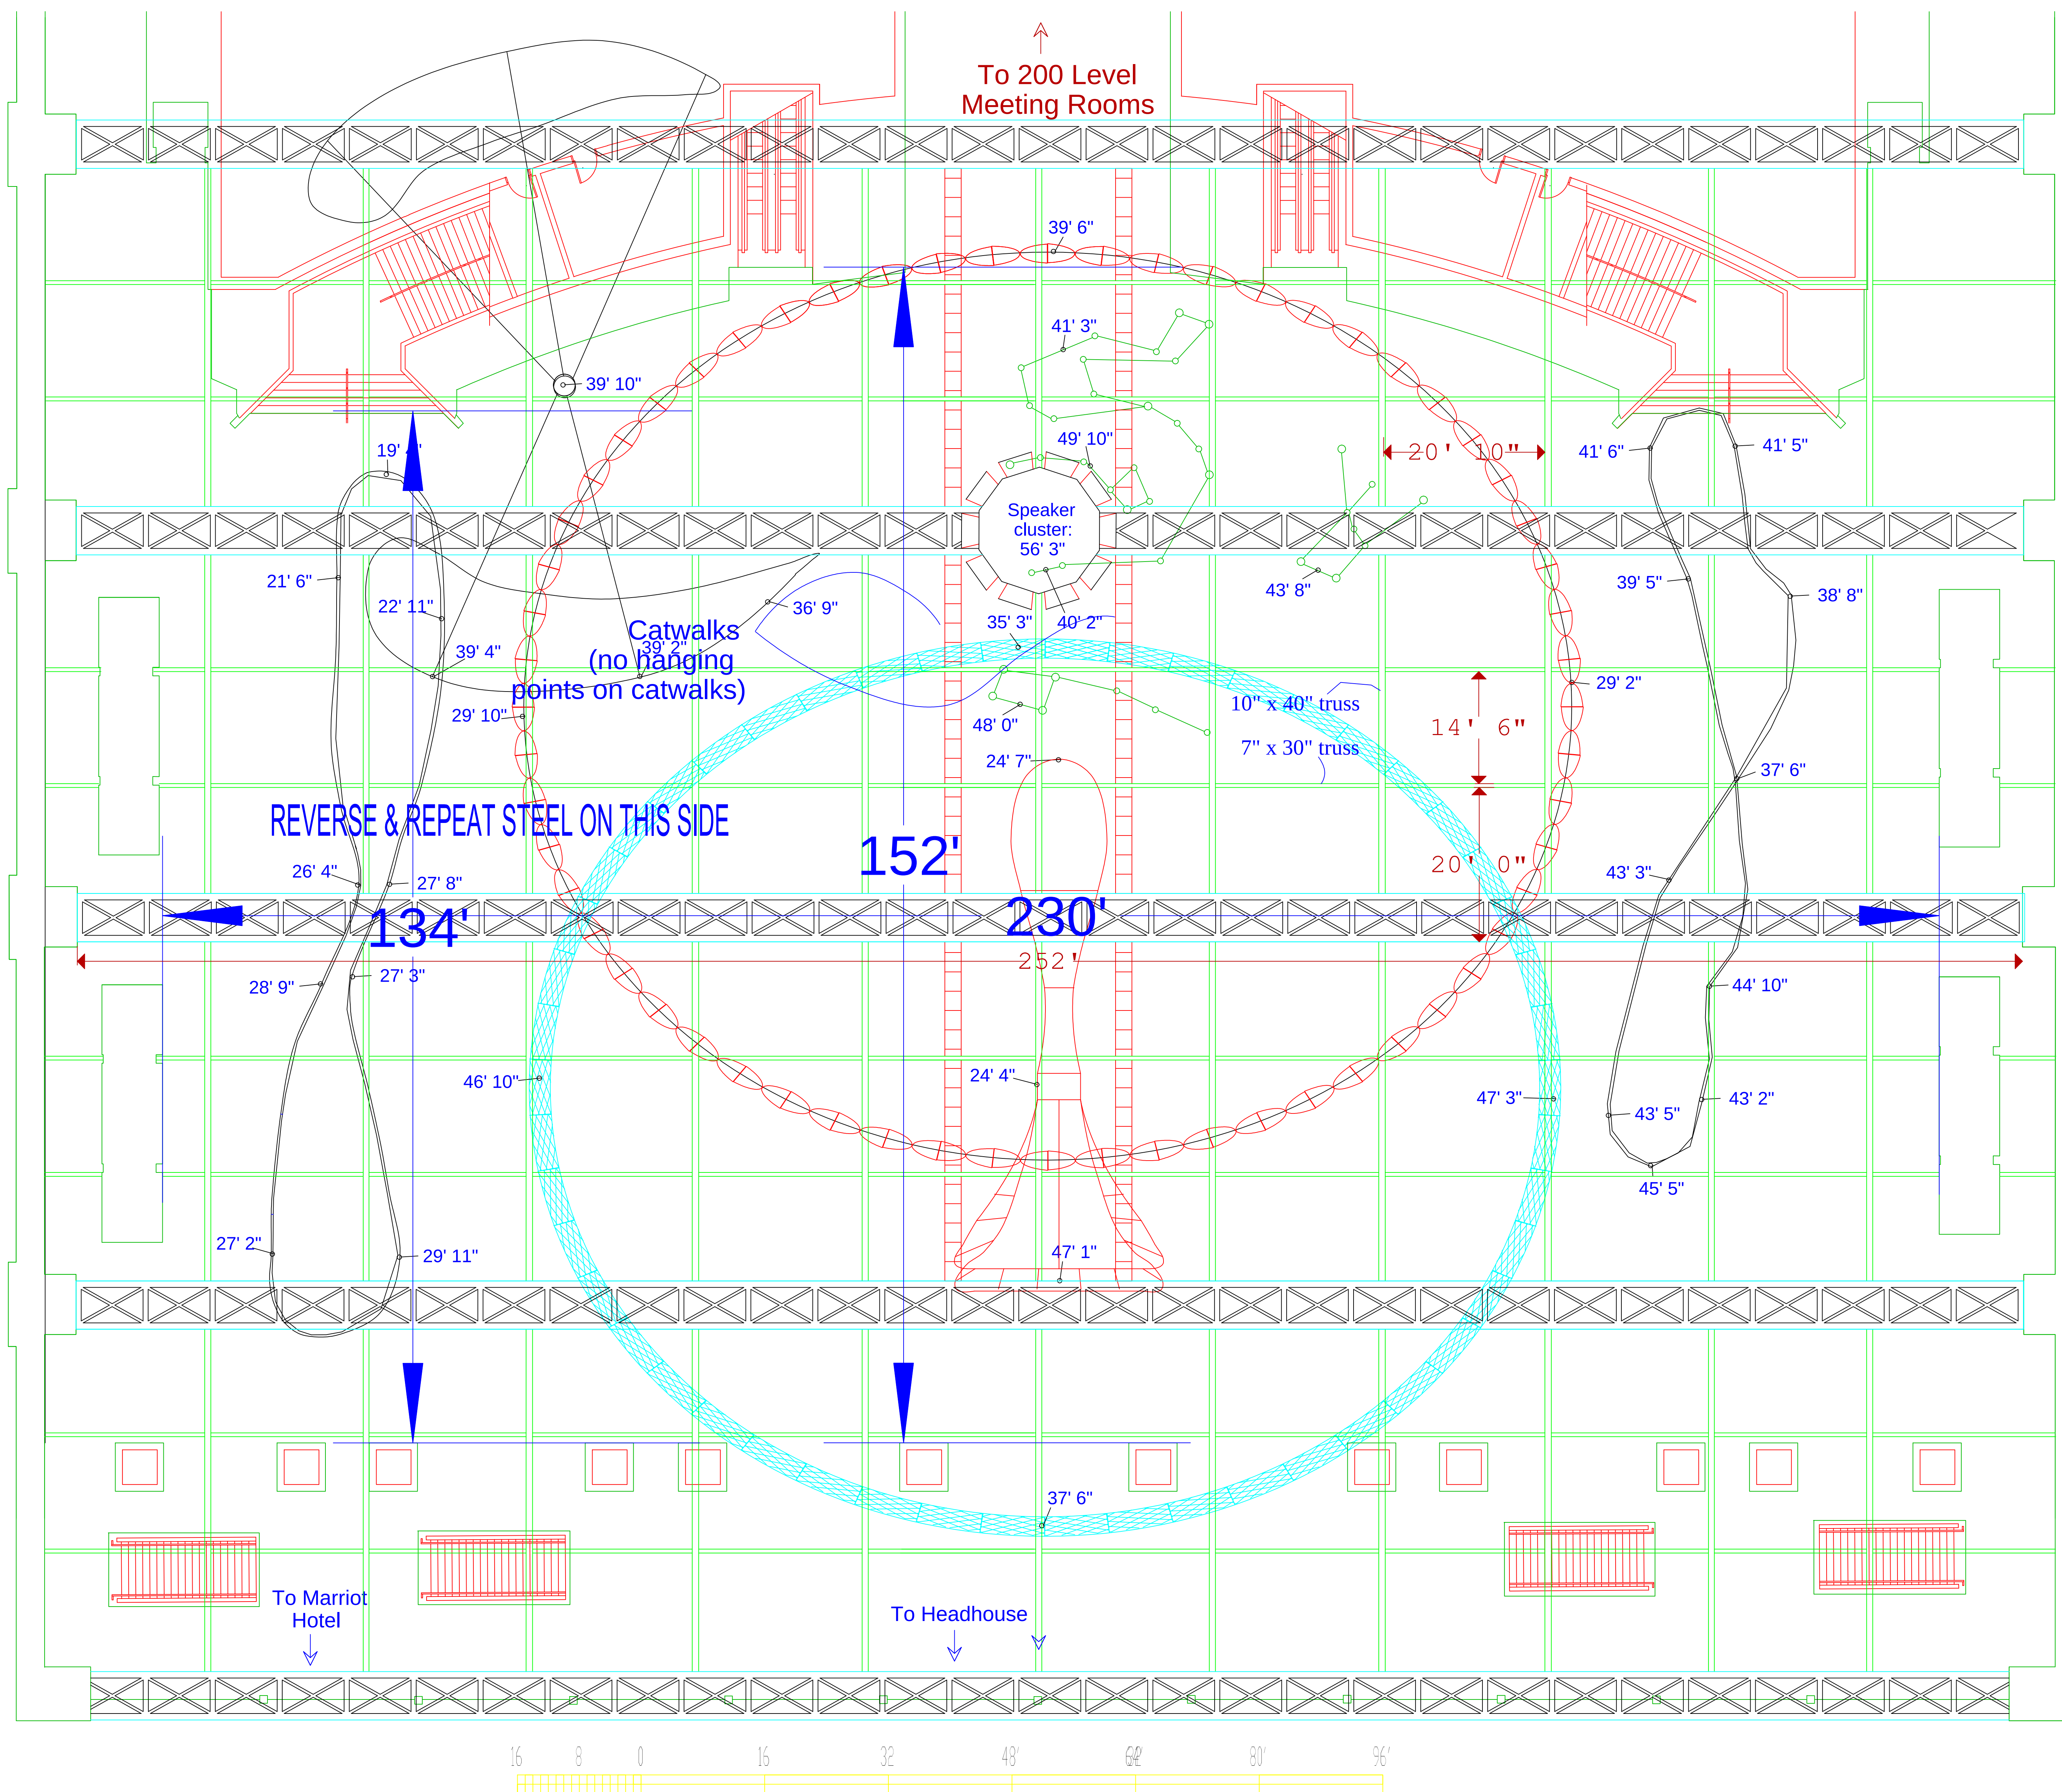

- NOTES:
- This is a rough representation of the artwork in the Grand Hall. A site visit is strongly recommended if any rigging is planned.
- All heights indicated are low clearances in respective areas.
- Accuracy of Drawing:
Heights accurate +/- 3"
Location of artwork accurate +/- 36"
- 1) All rigging drawings to be approved in advance by PCCA.
 - 2) Rigging drawings to include total weight of suspended unit, weight per point, and bridling details.
 - 3) 4' x 4' box trusses load of 4,000# single case.
 - 4) All other points load 300# per case.
 - 5) Three cases between major truss spans.
 - 6) ALL DIMENSIONS APPROXIMATE.

Grand Hall - Reflected Ceiling Plan with Artwork

Pennsylvania Convention Center



Date: 5/7/99

Scale: 1" = 1"

Drawn By: Conrad Bender

Room Number:
Grand Hall



File Name:
Ghart full

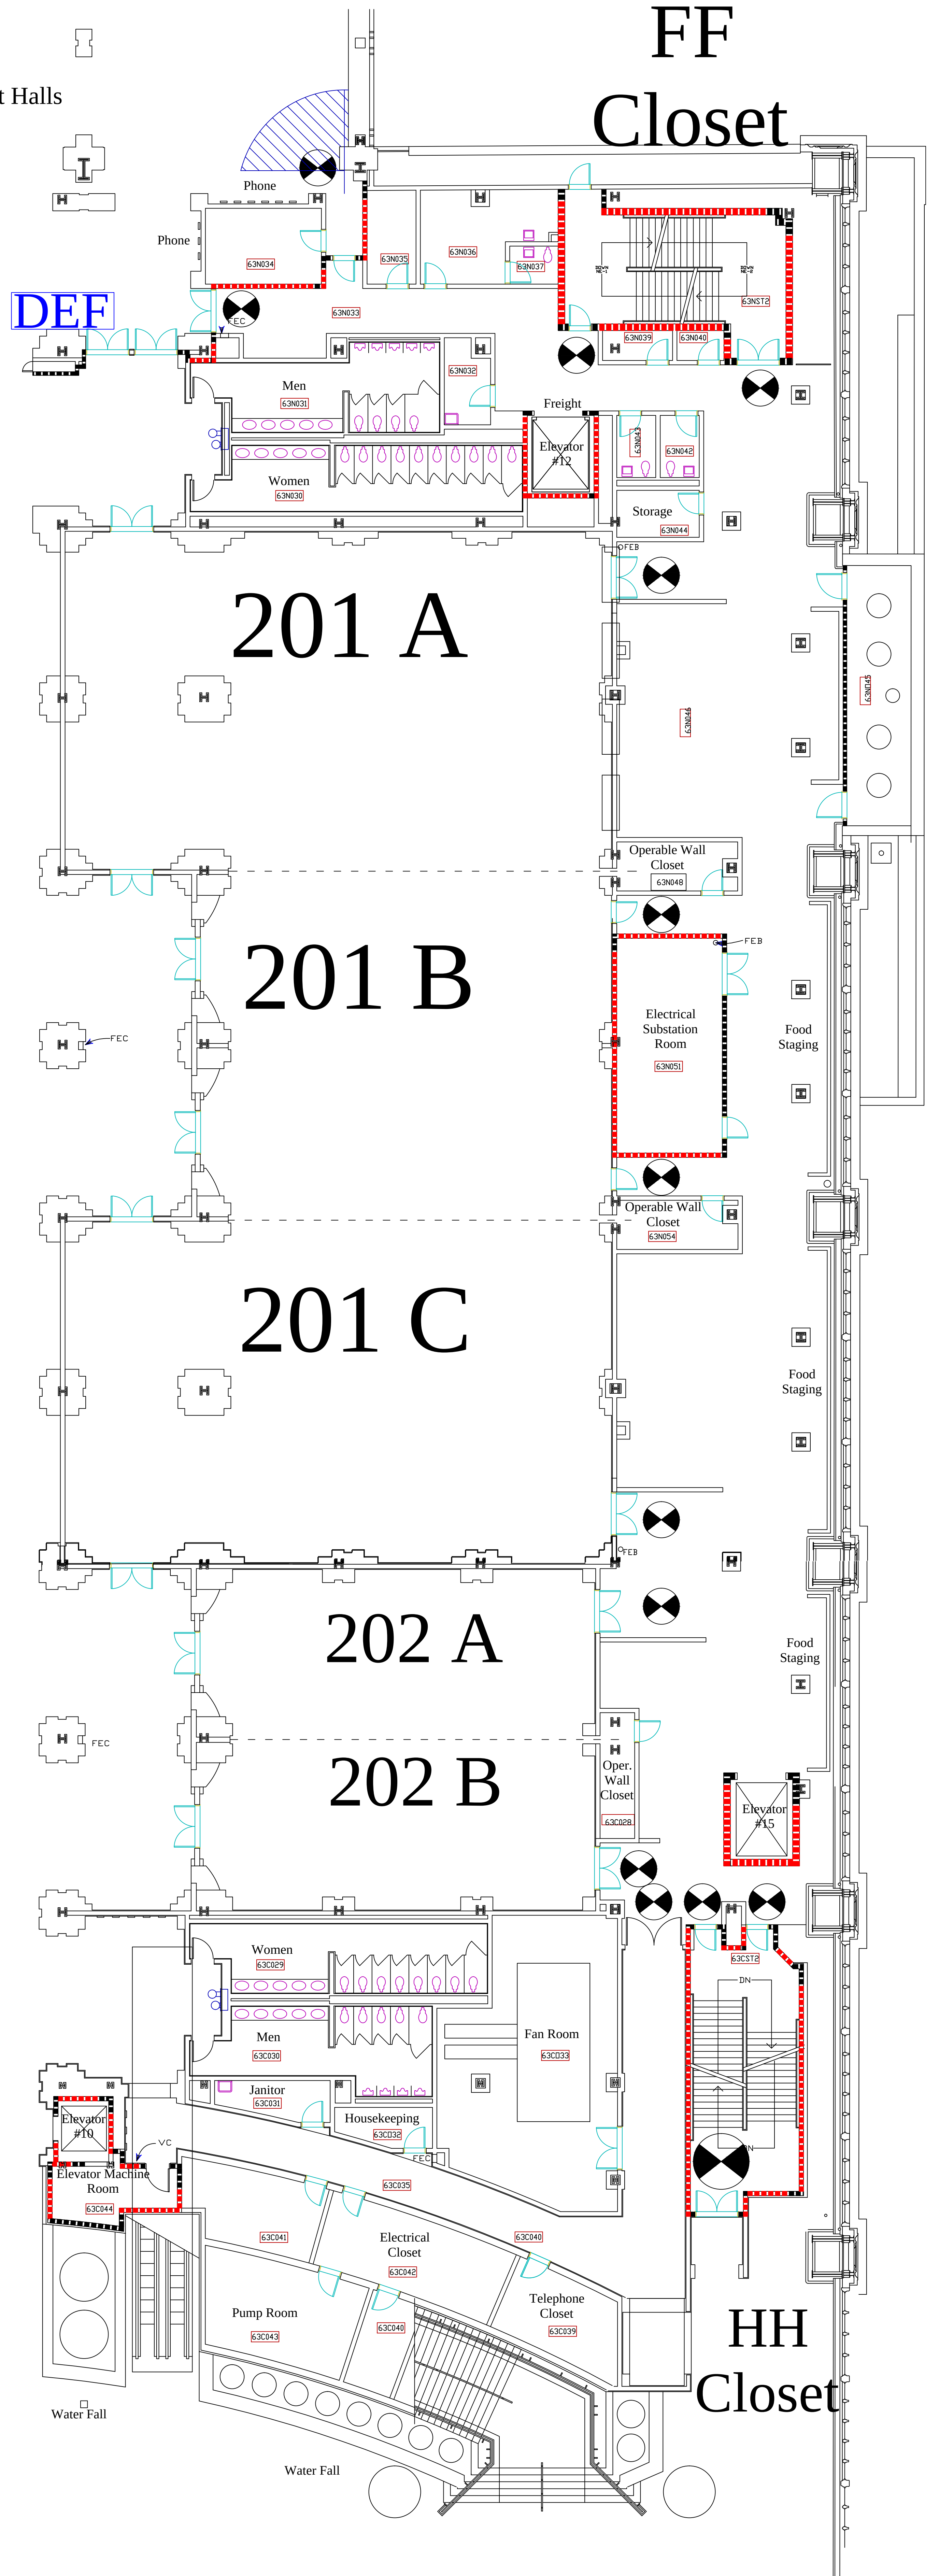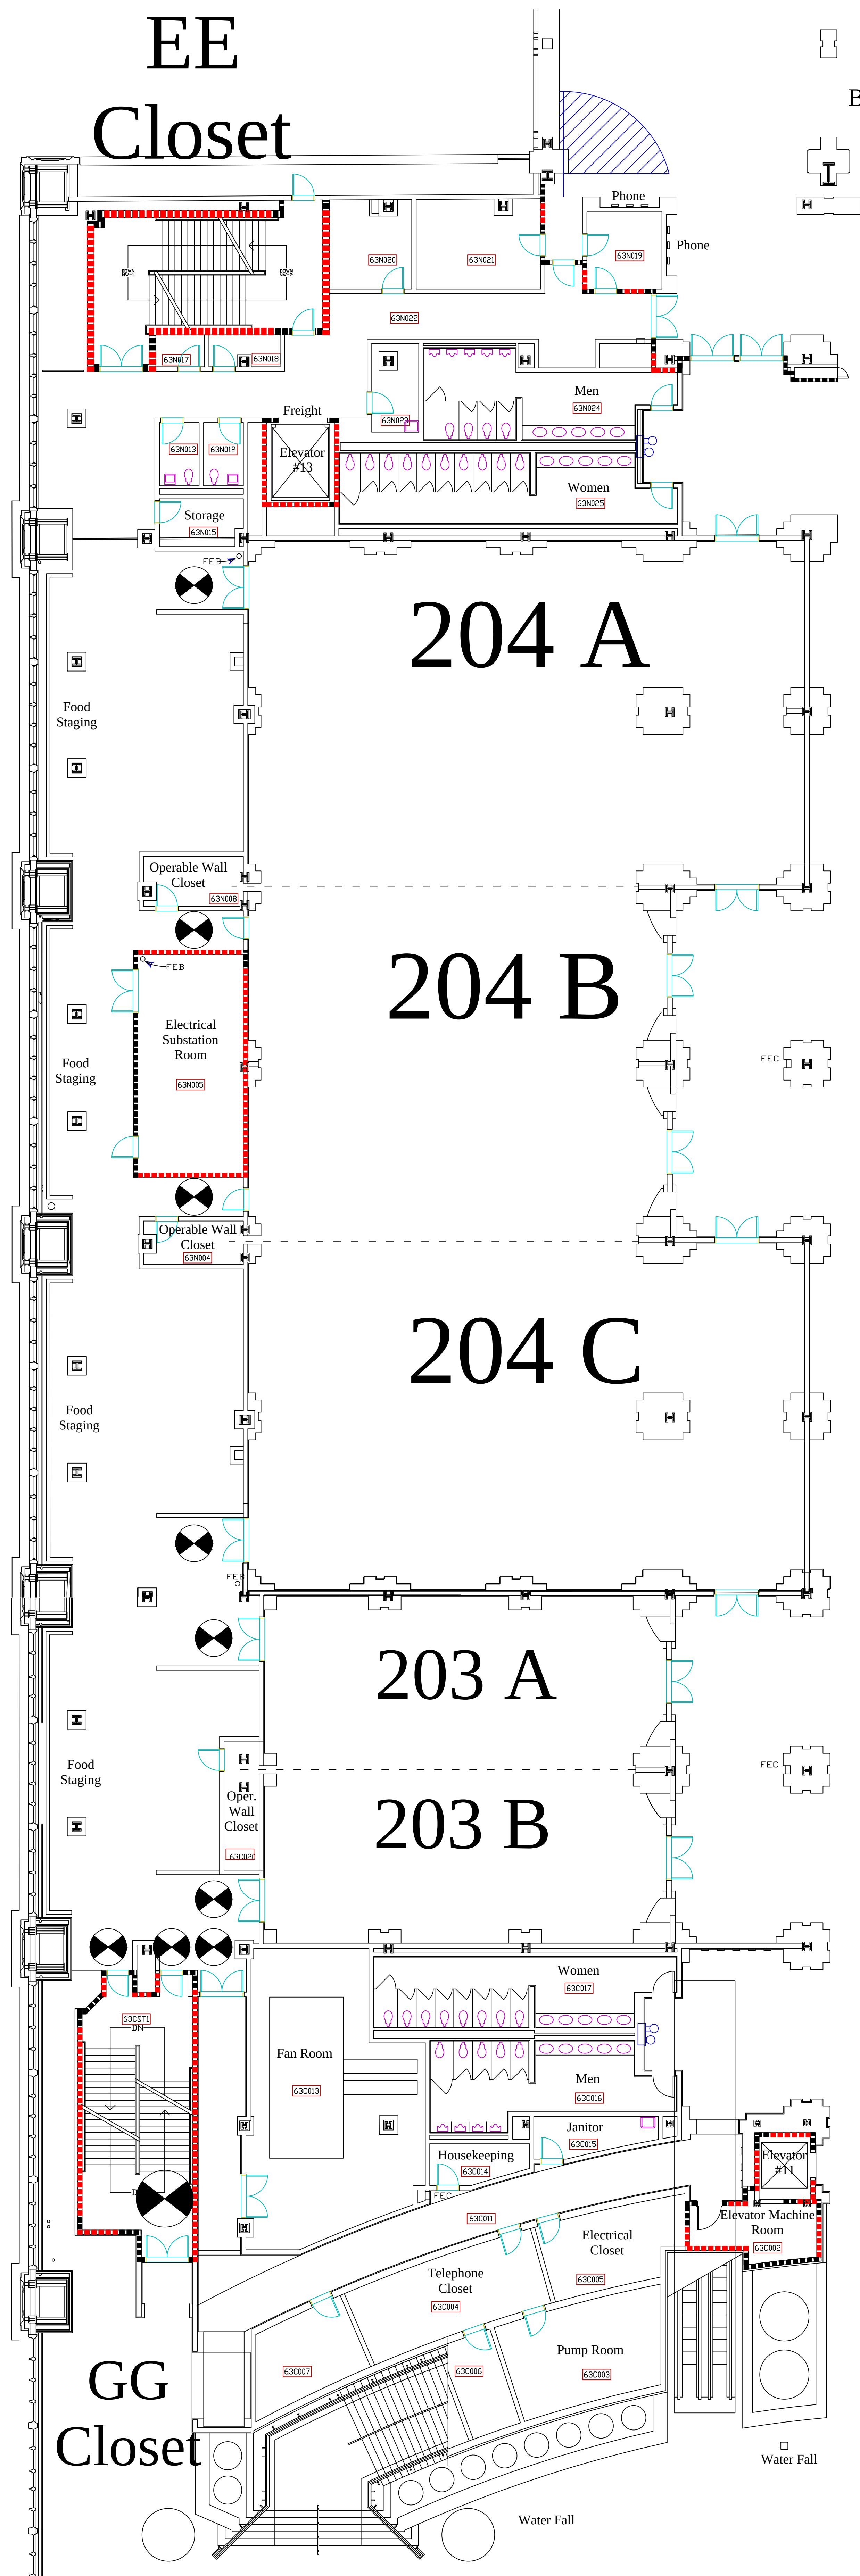


Exit Doors

DEF Heart Defibrillator

15' Clearance must be maintained in any direction from emergency exit doorways

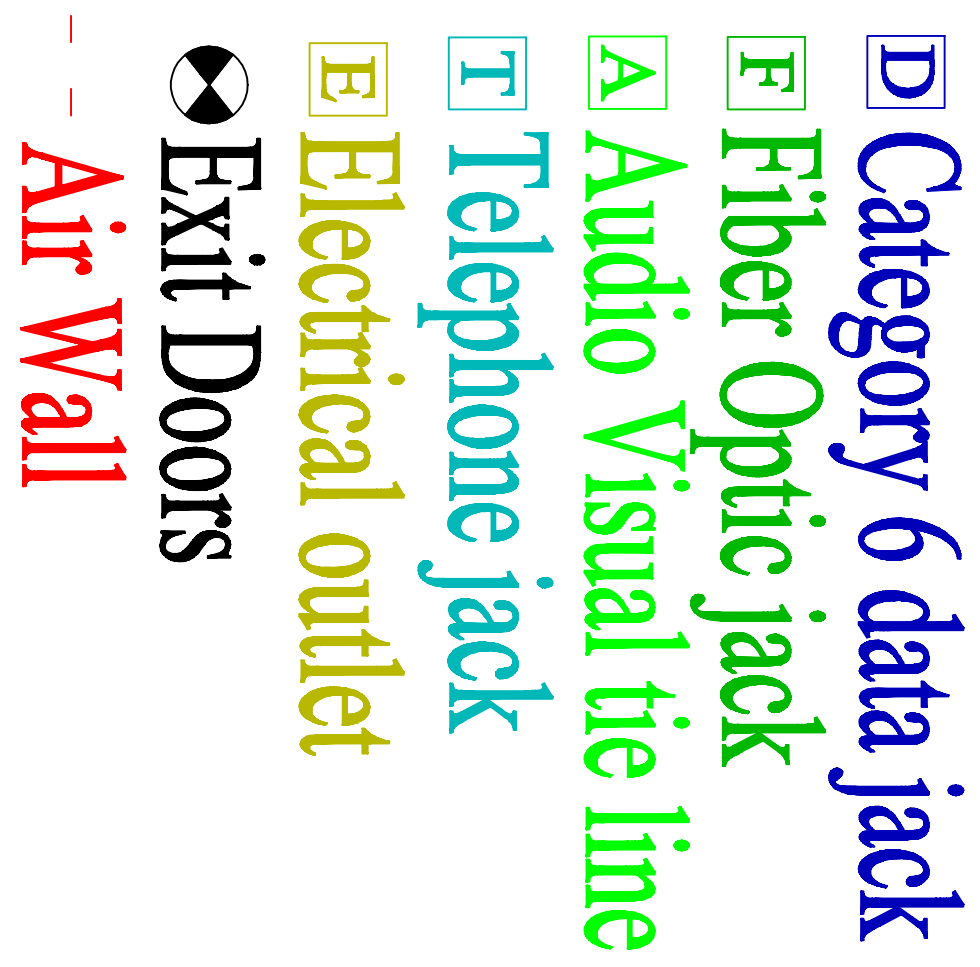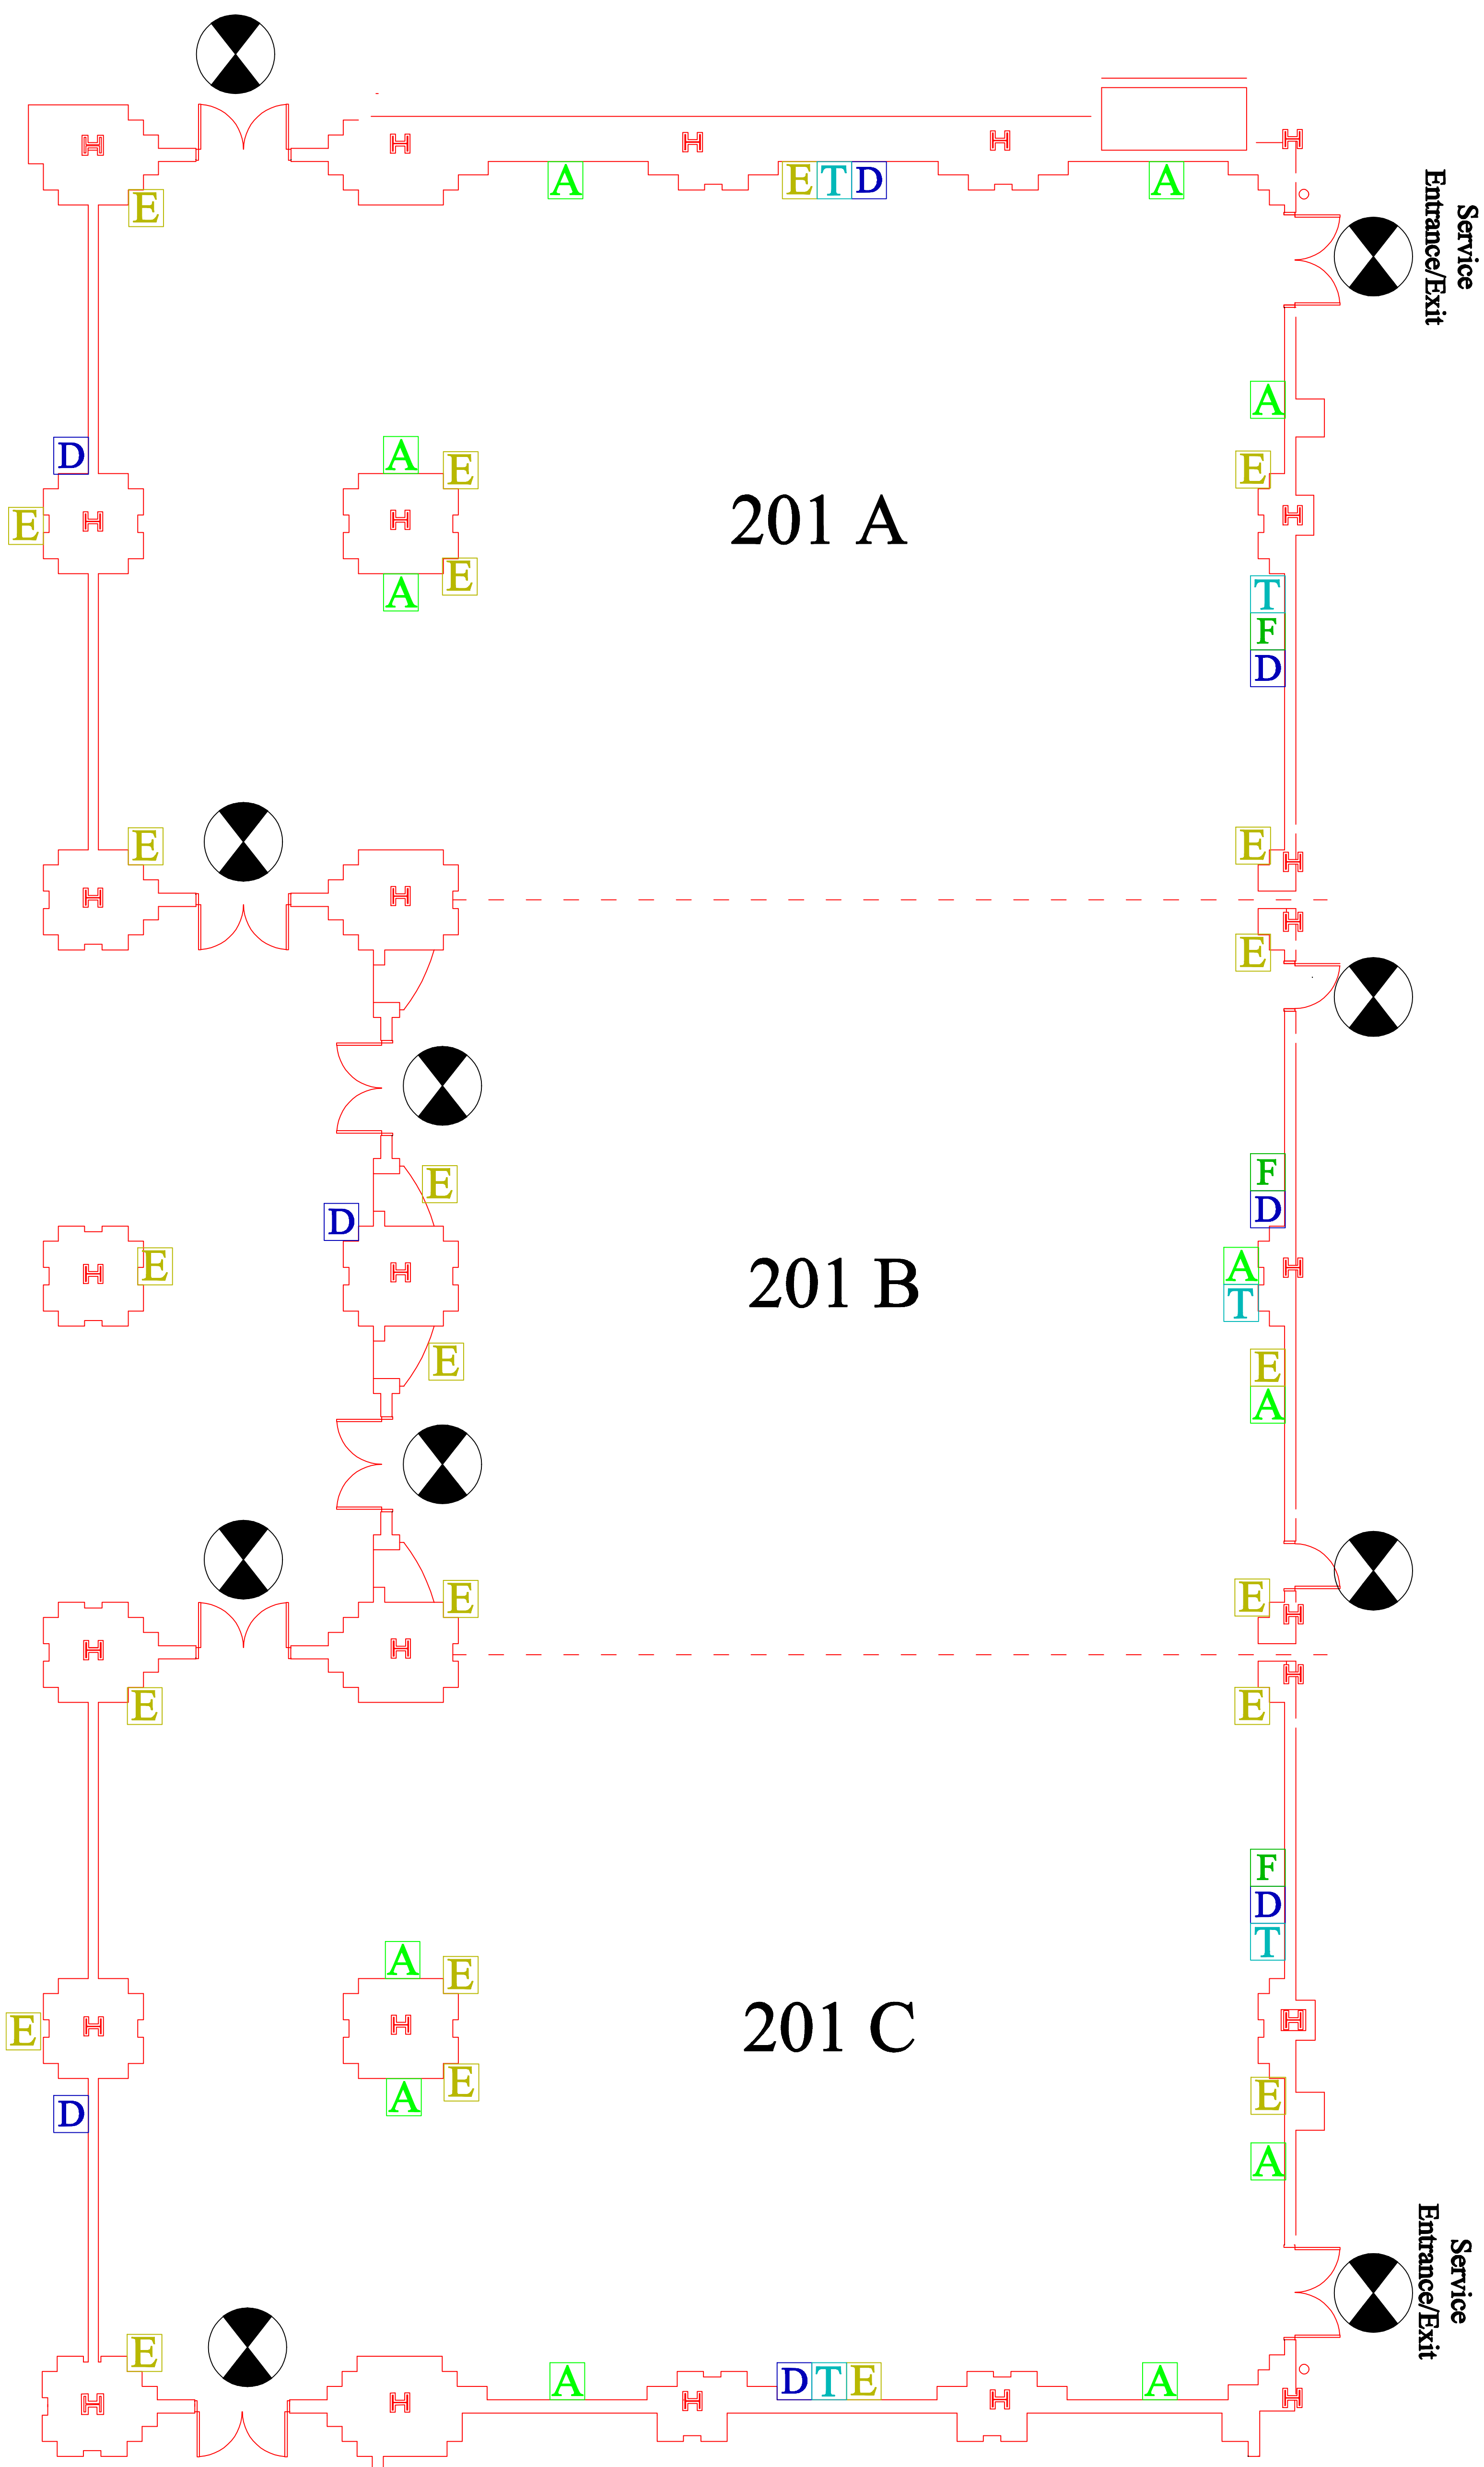

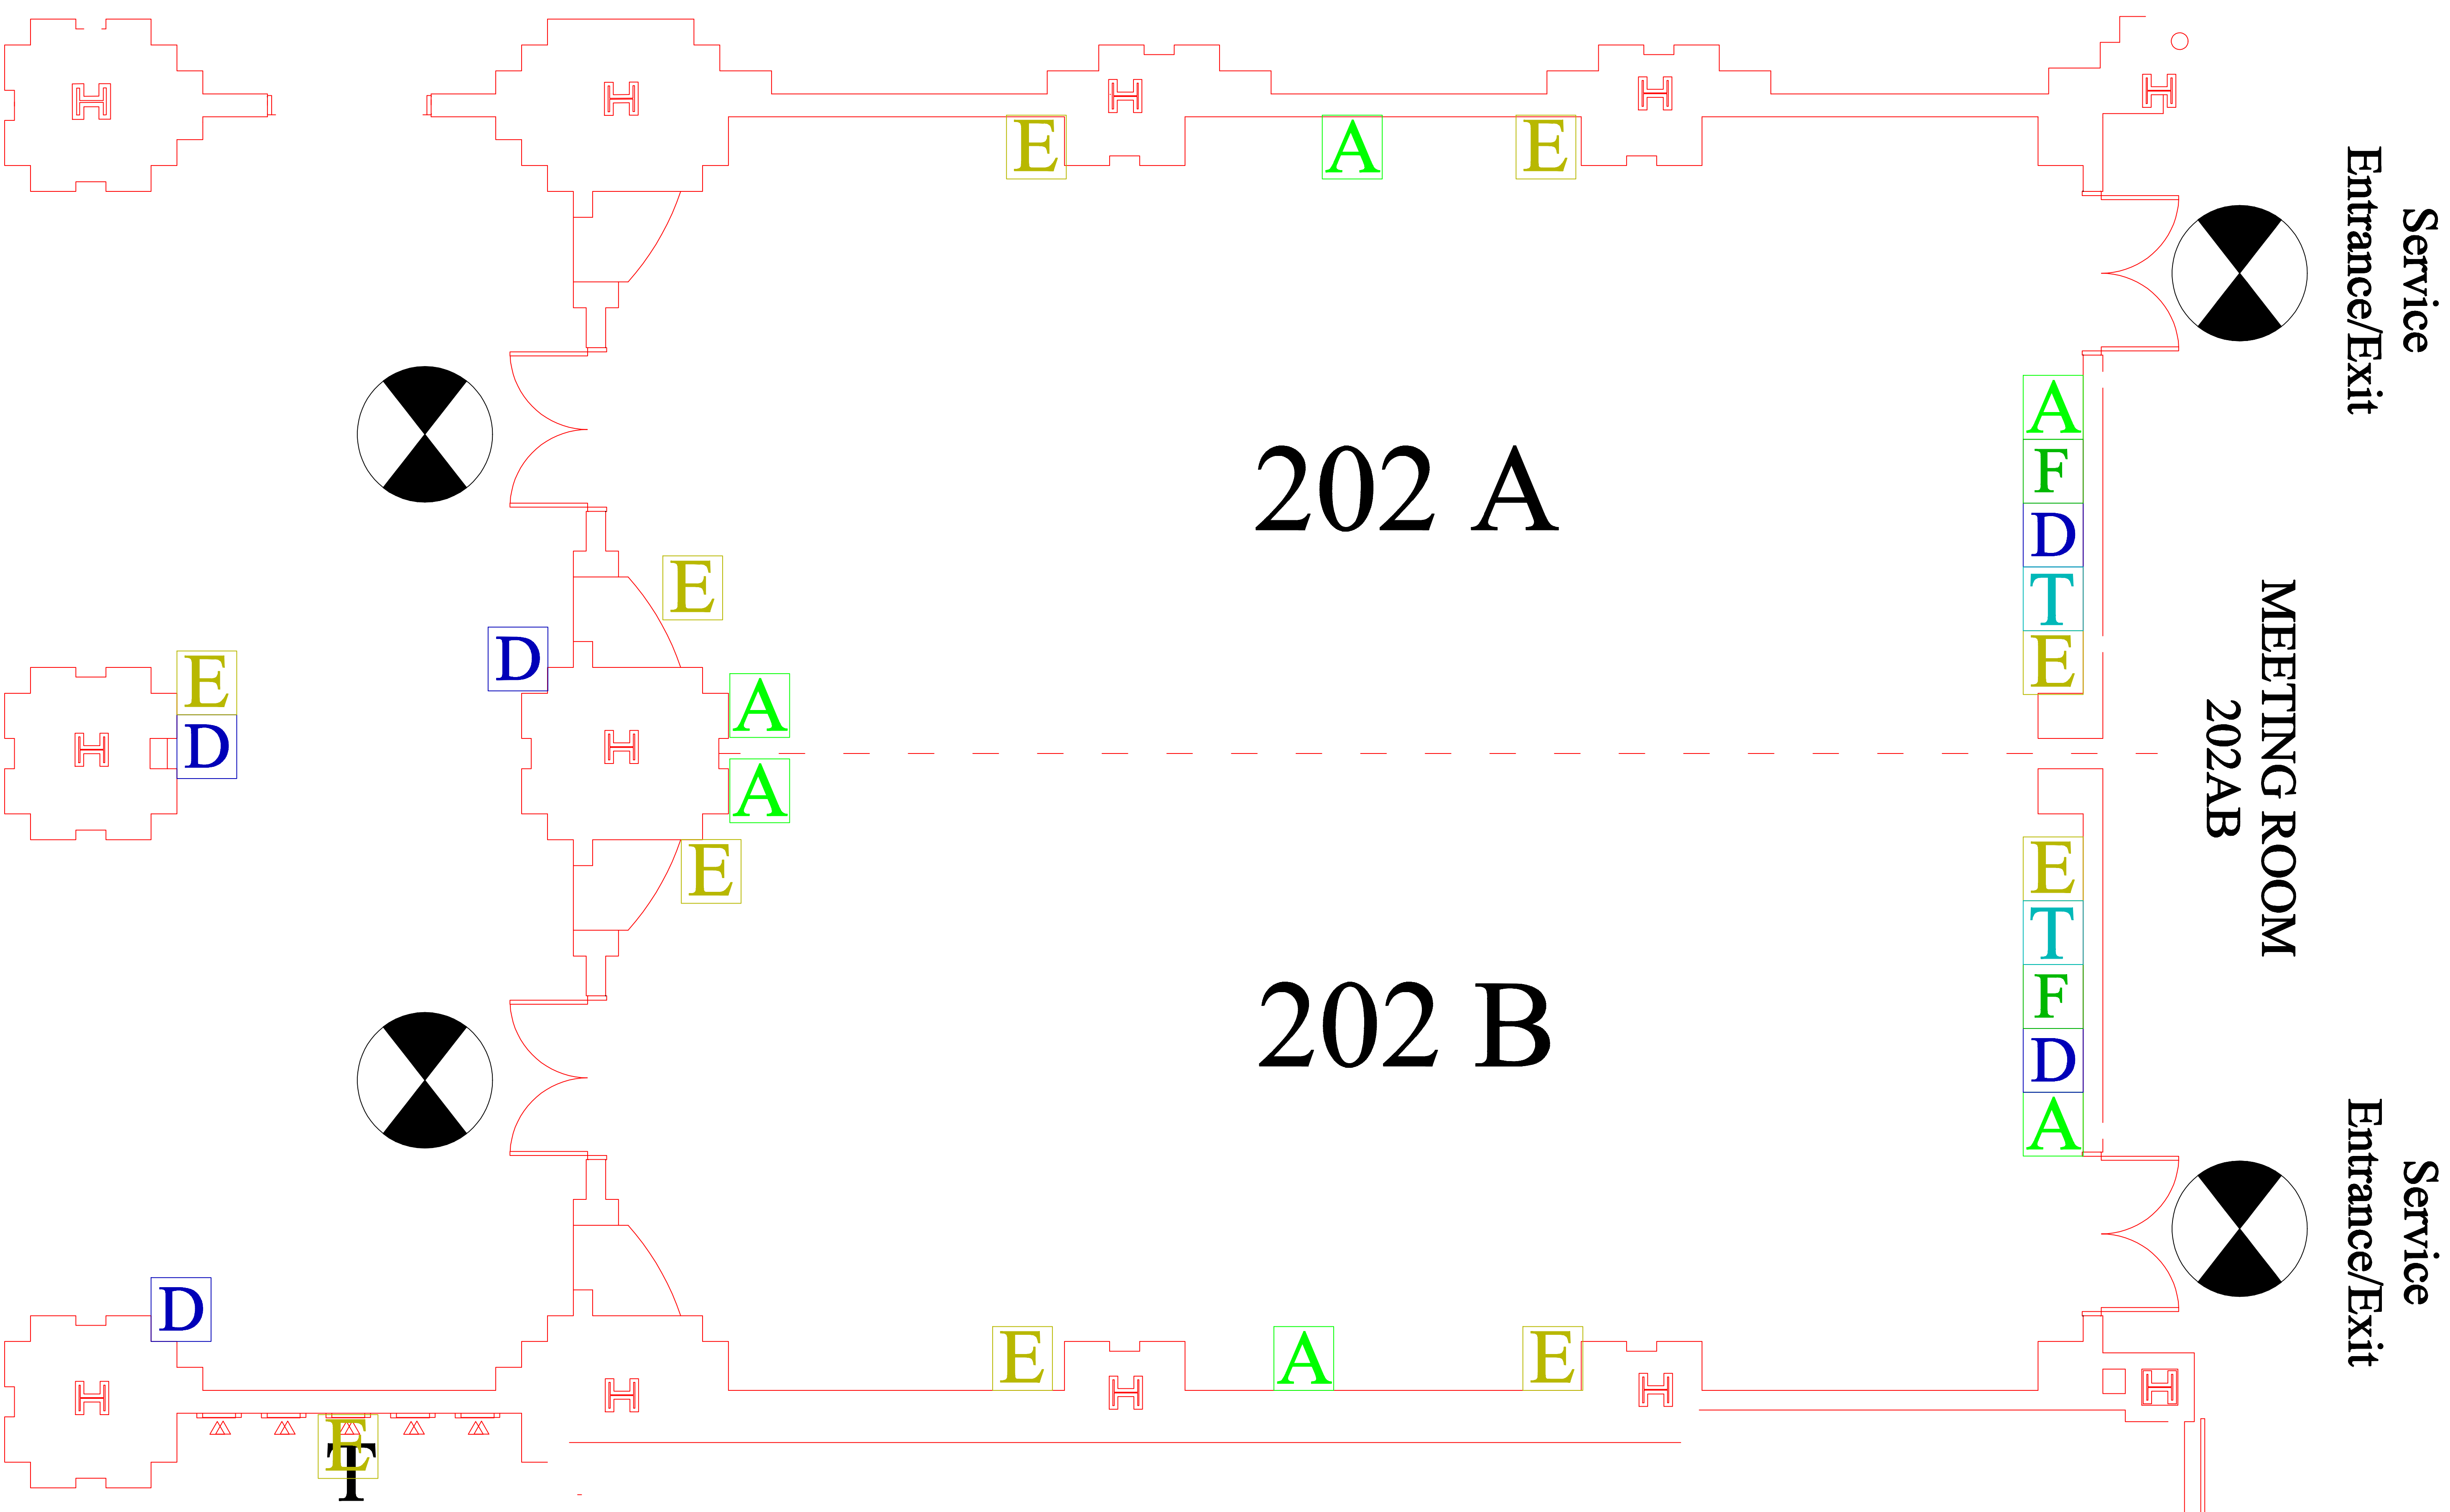

D Category 6 data jack

F Fiber Optic jack


A Audio Visual tie line


T Telephone jack


E Electrical outlet


X Exit Doors

--- Air Wall

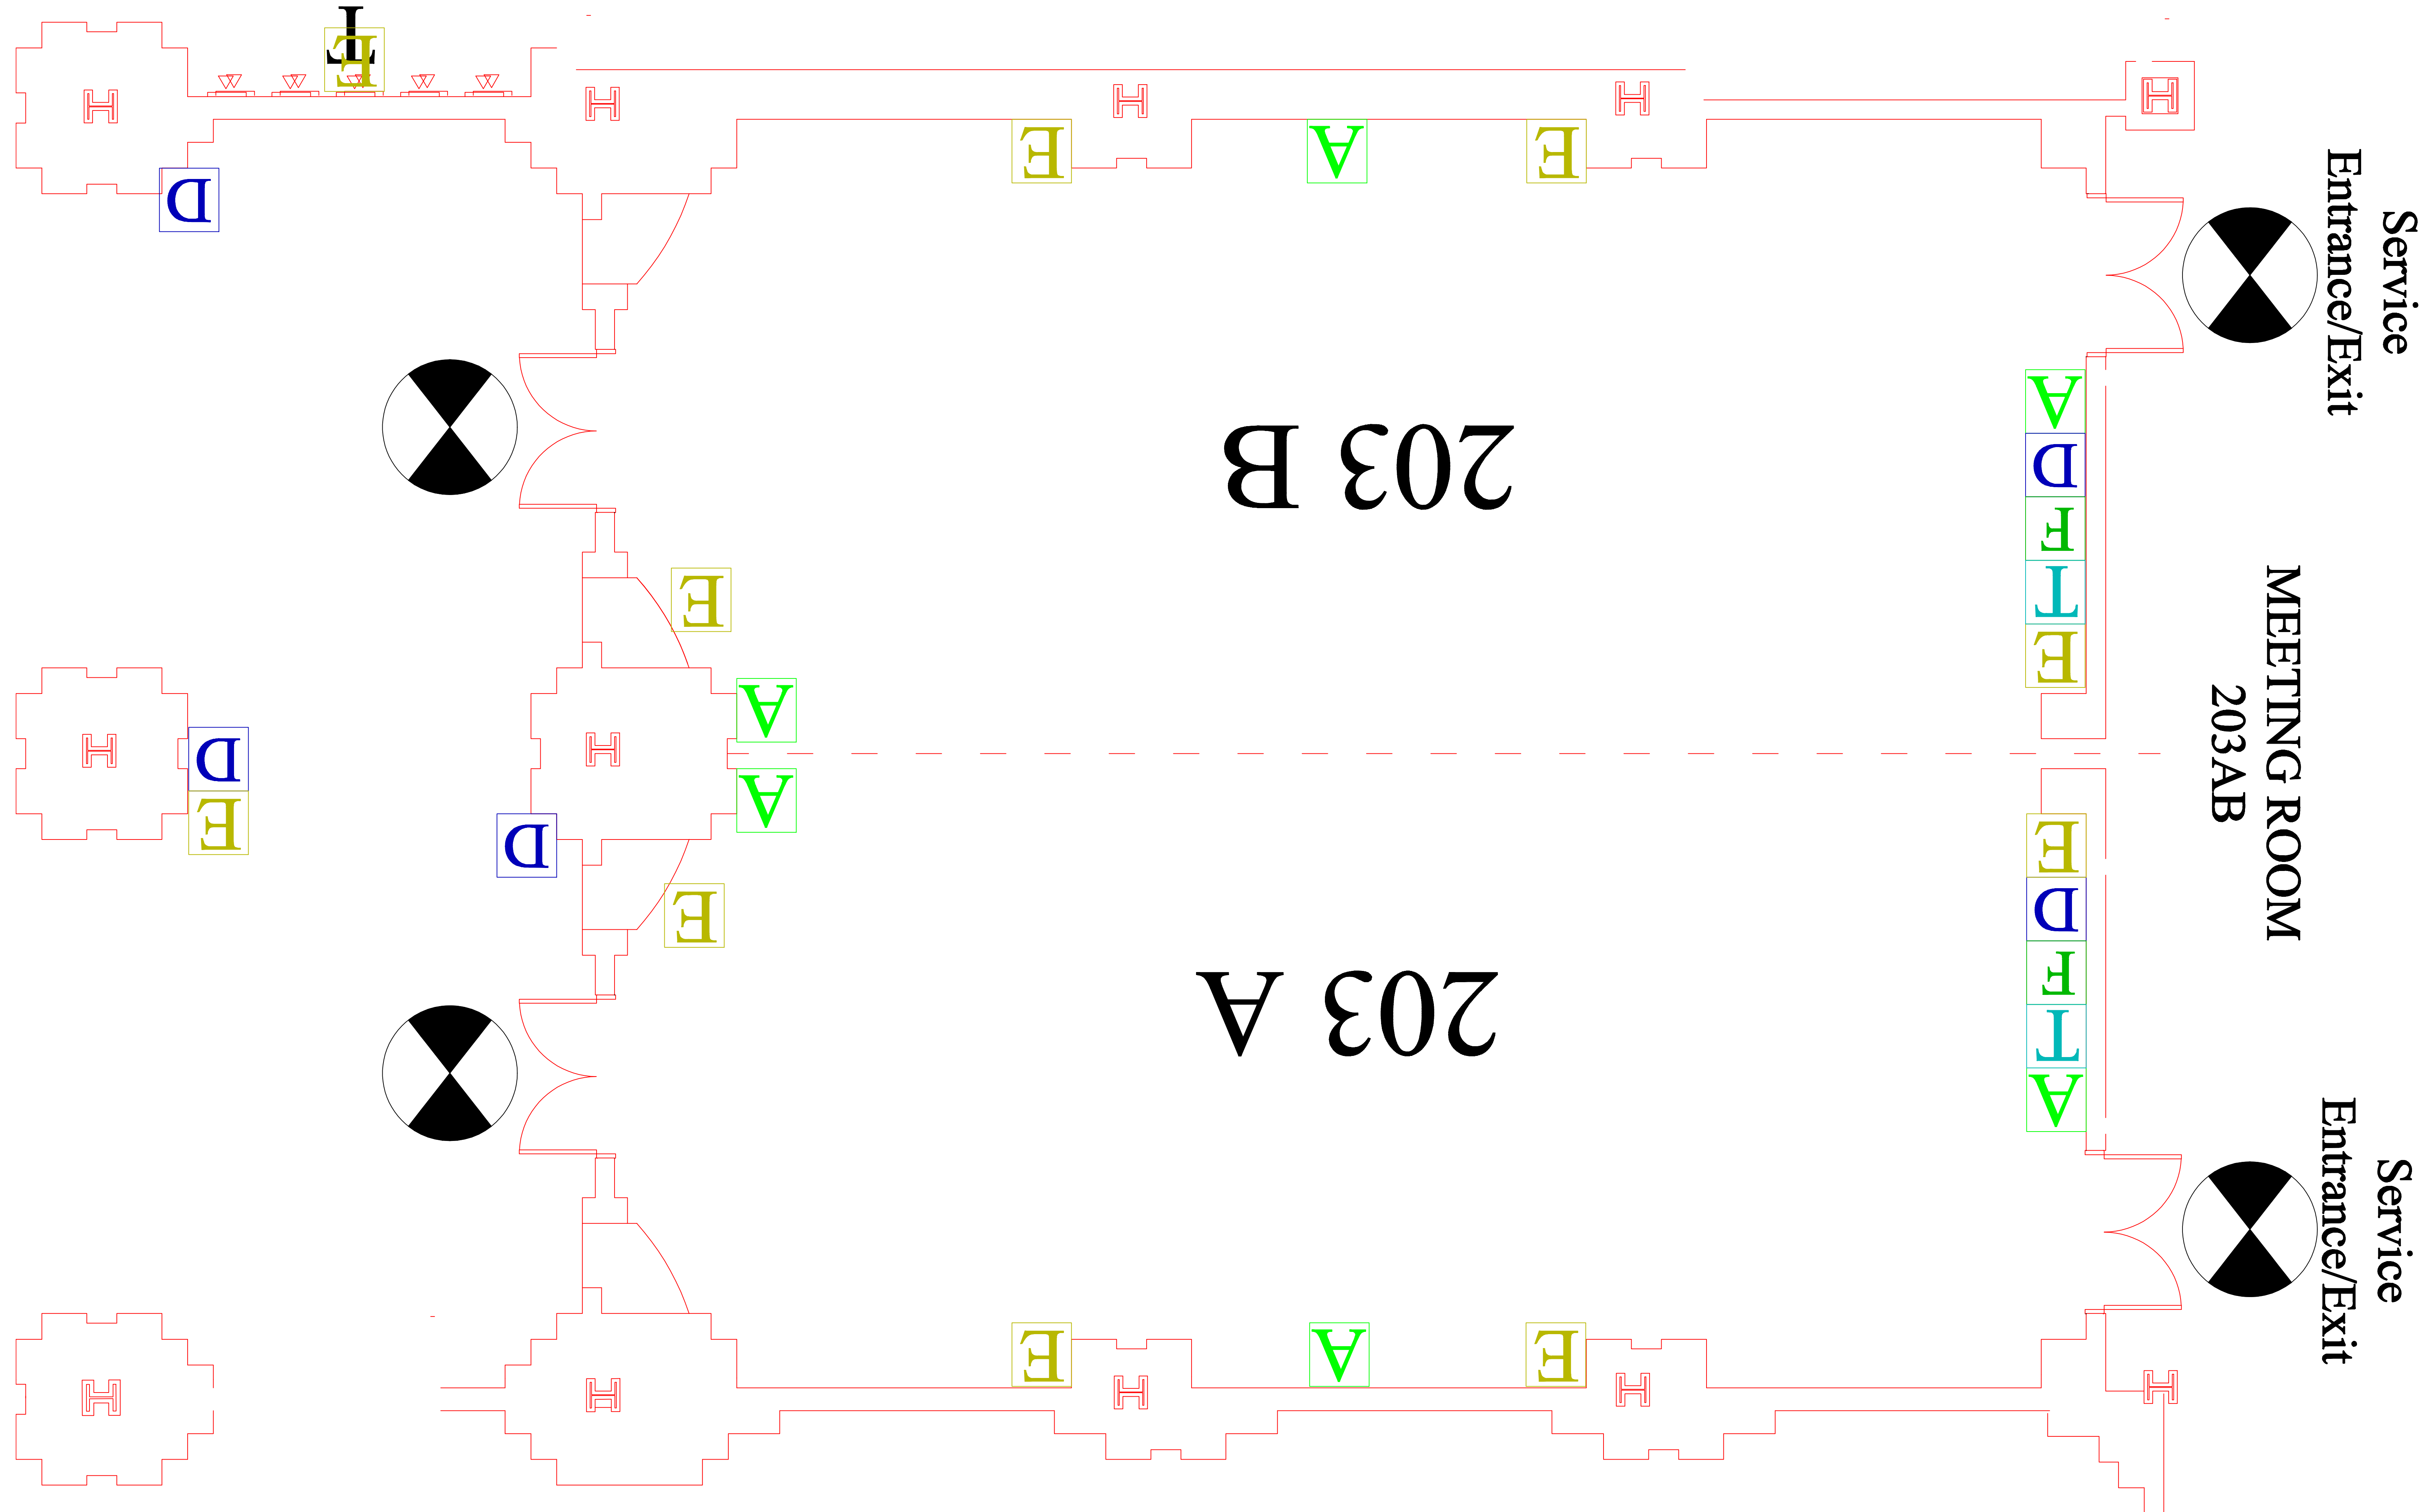

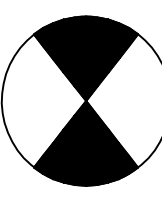- D Category 6 data jack
- F Fiber Optic jack
- A Audio Visual tie line
- T Telephone jack
- E Electrical outlet
-  Exit Doors
- Air Wall

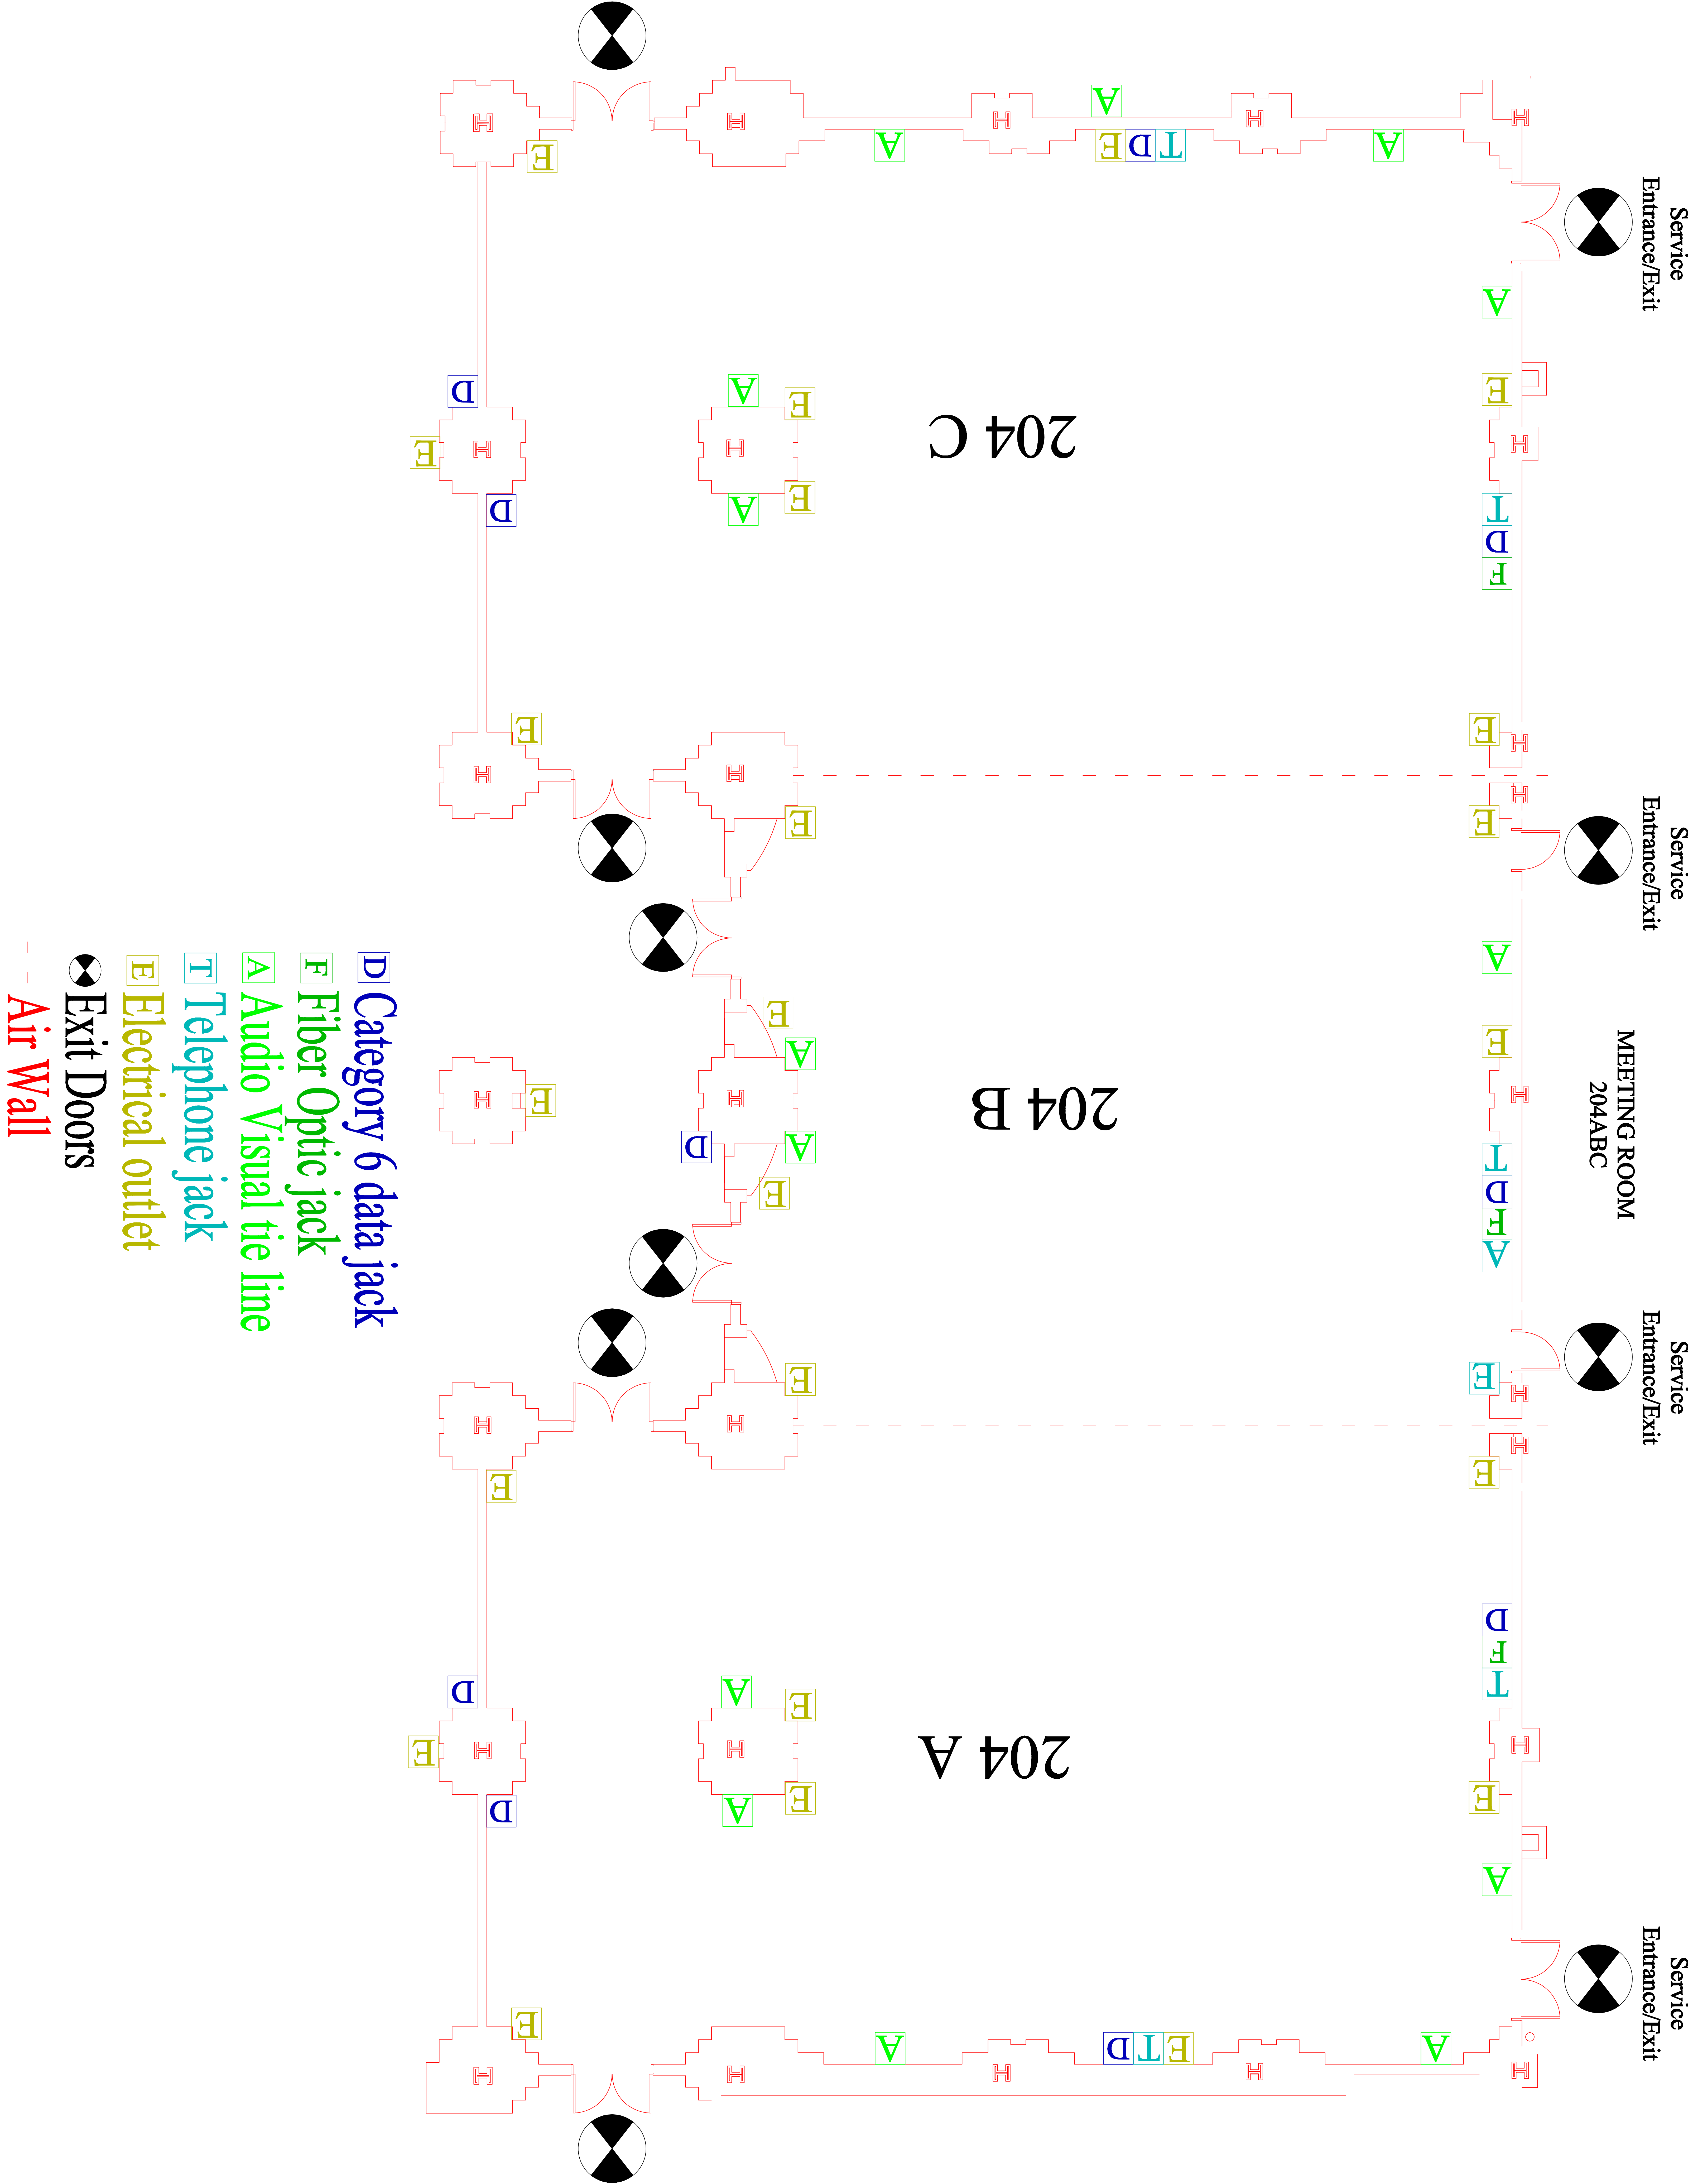


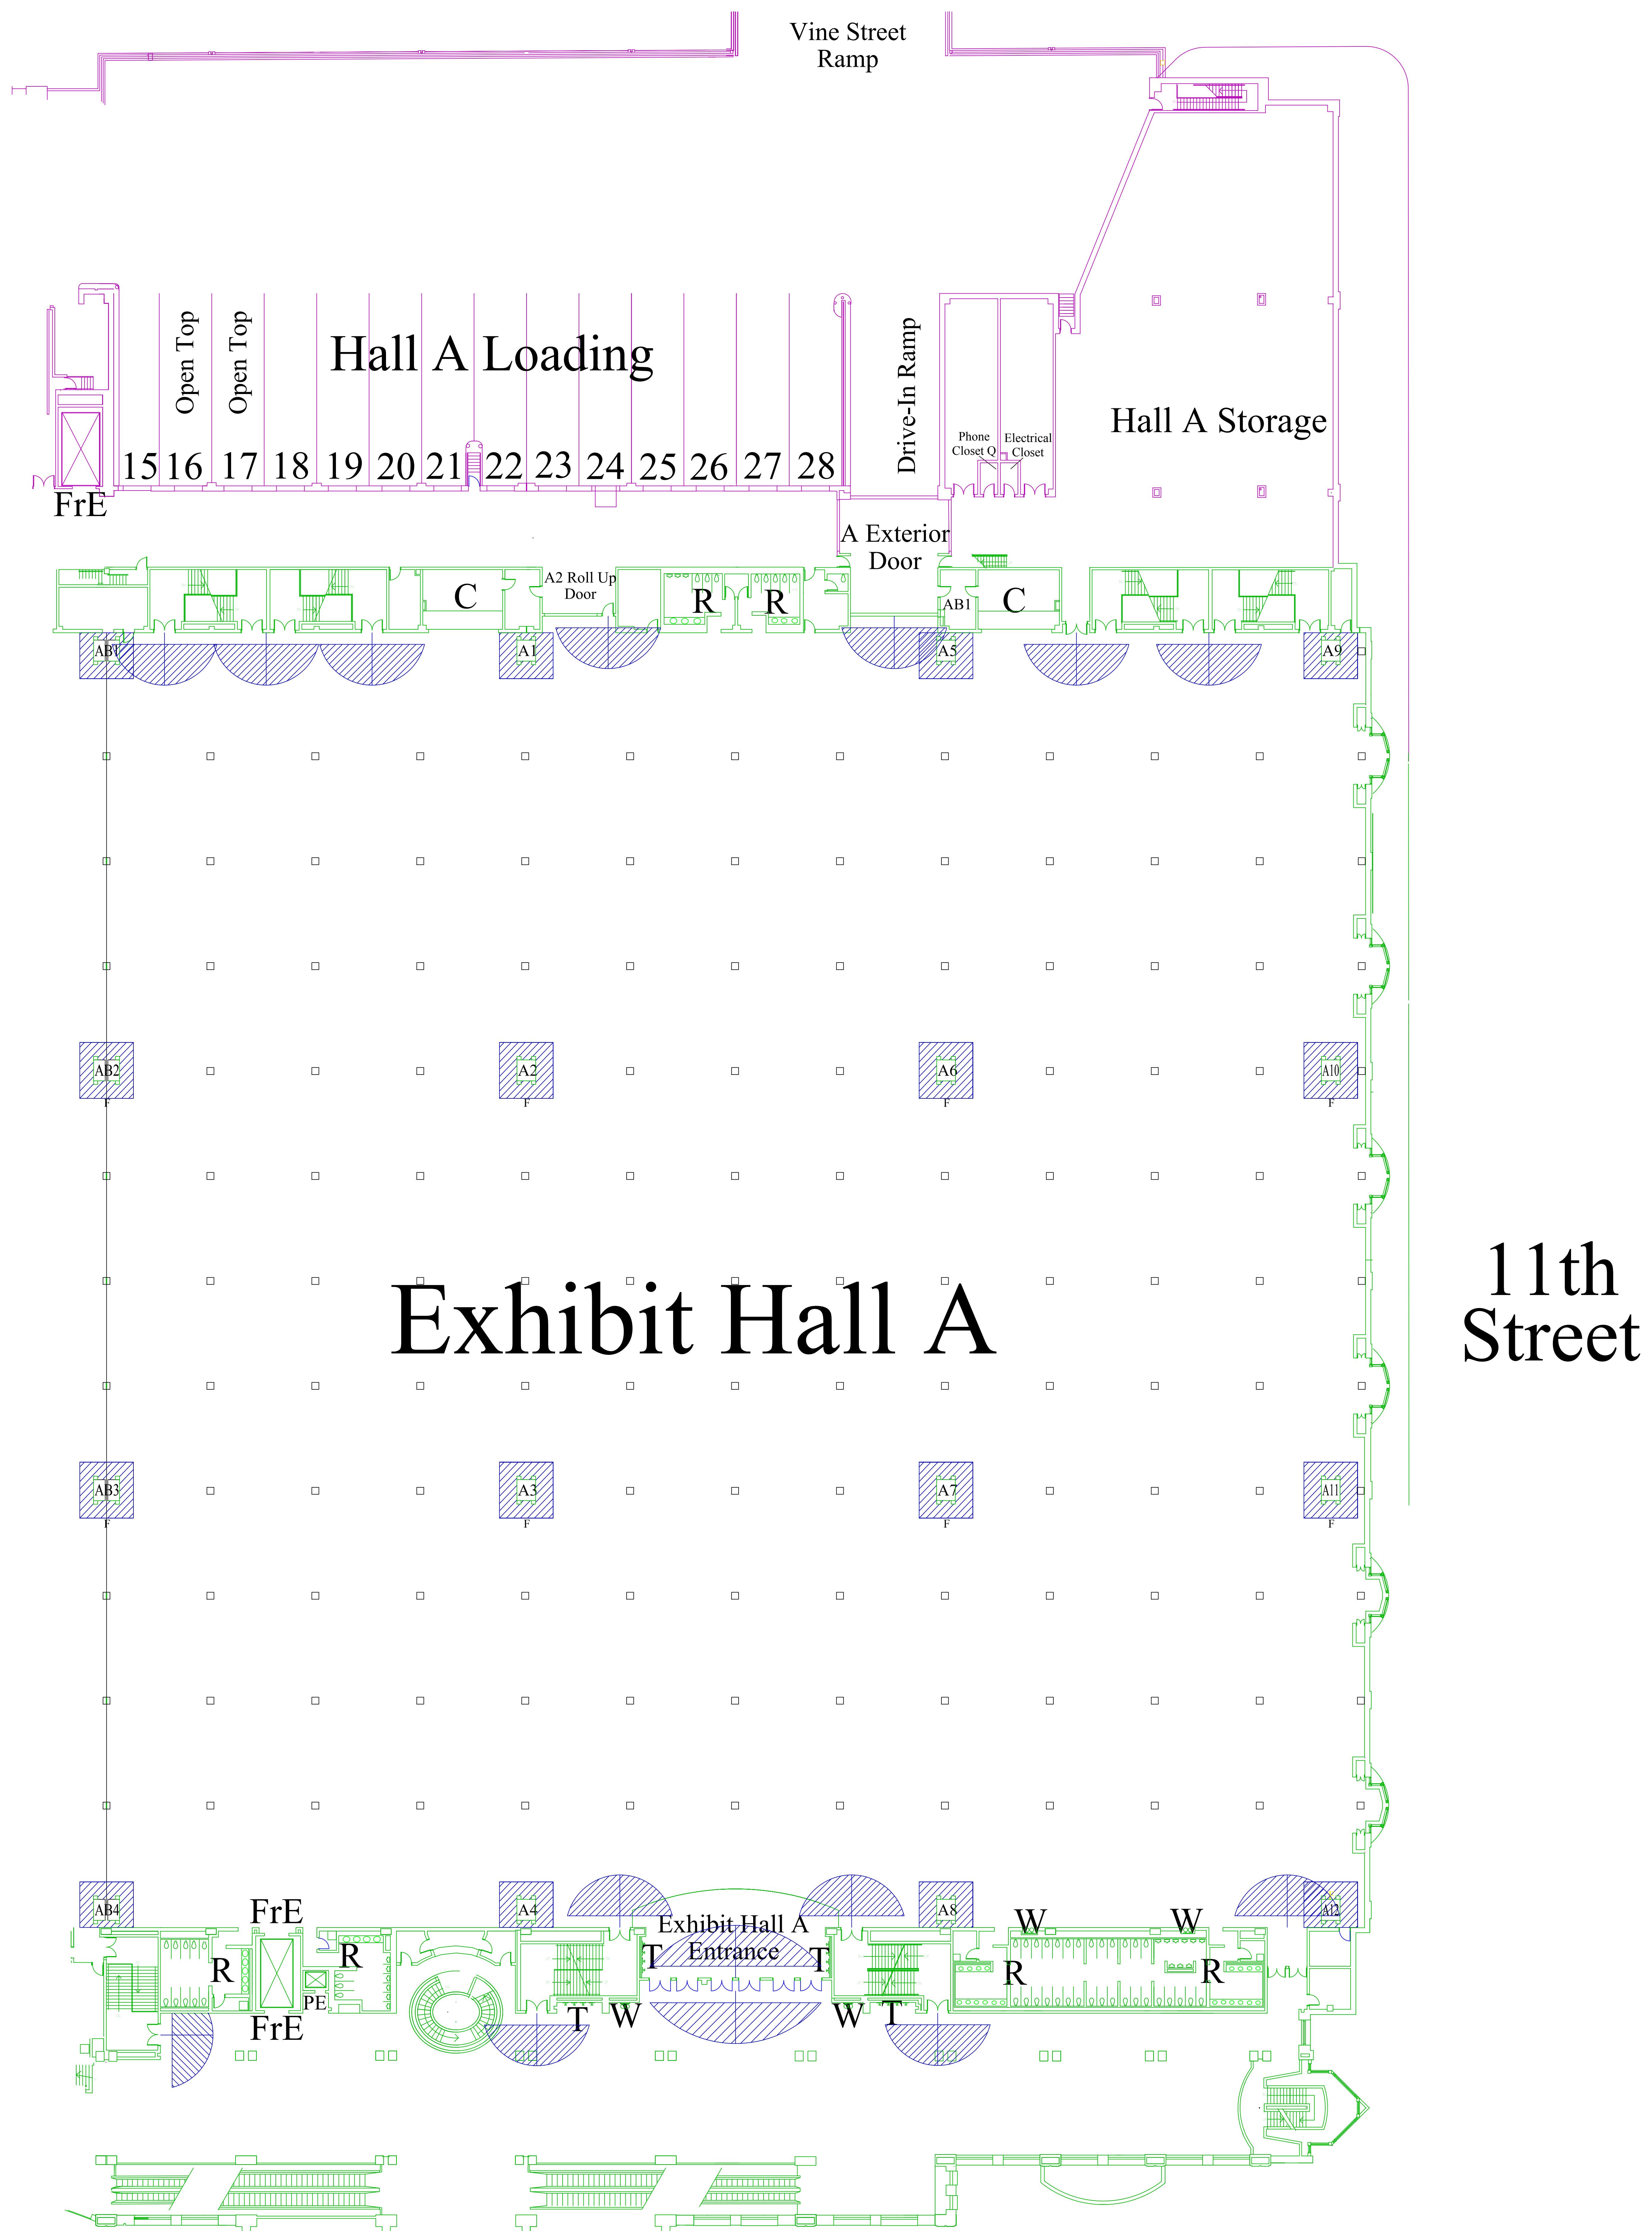

NOTE: Shading around columns indicates a minimum clearance of 5' on each side that must be maintained for access to electrical services and fire hose connections.

15' Clearance must be maintained in any direction from emergency exit doorways


Dimensions are approximate verify in field

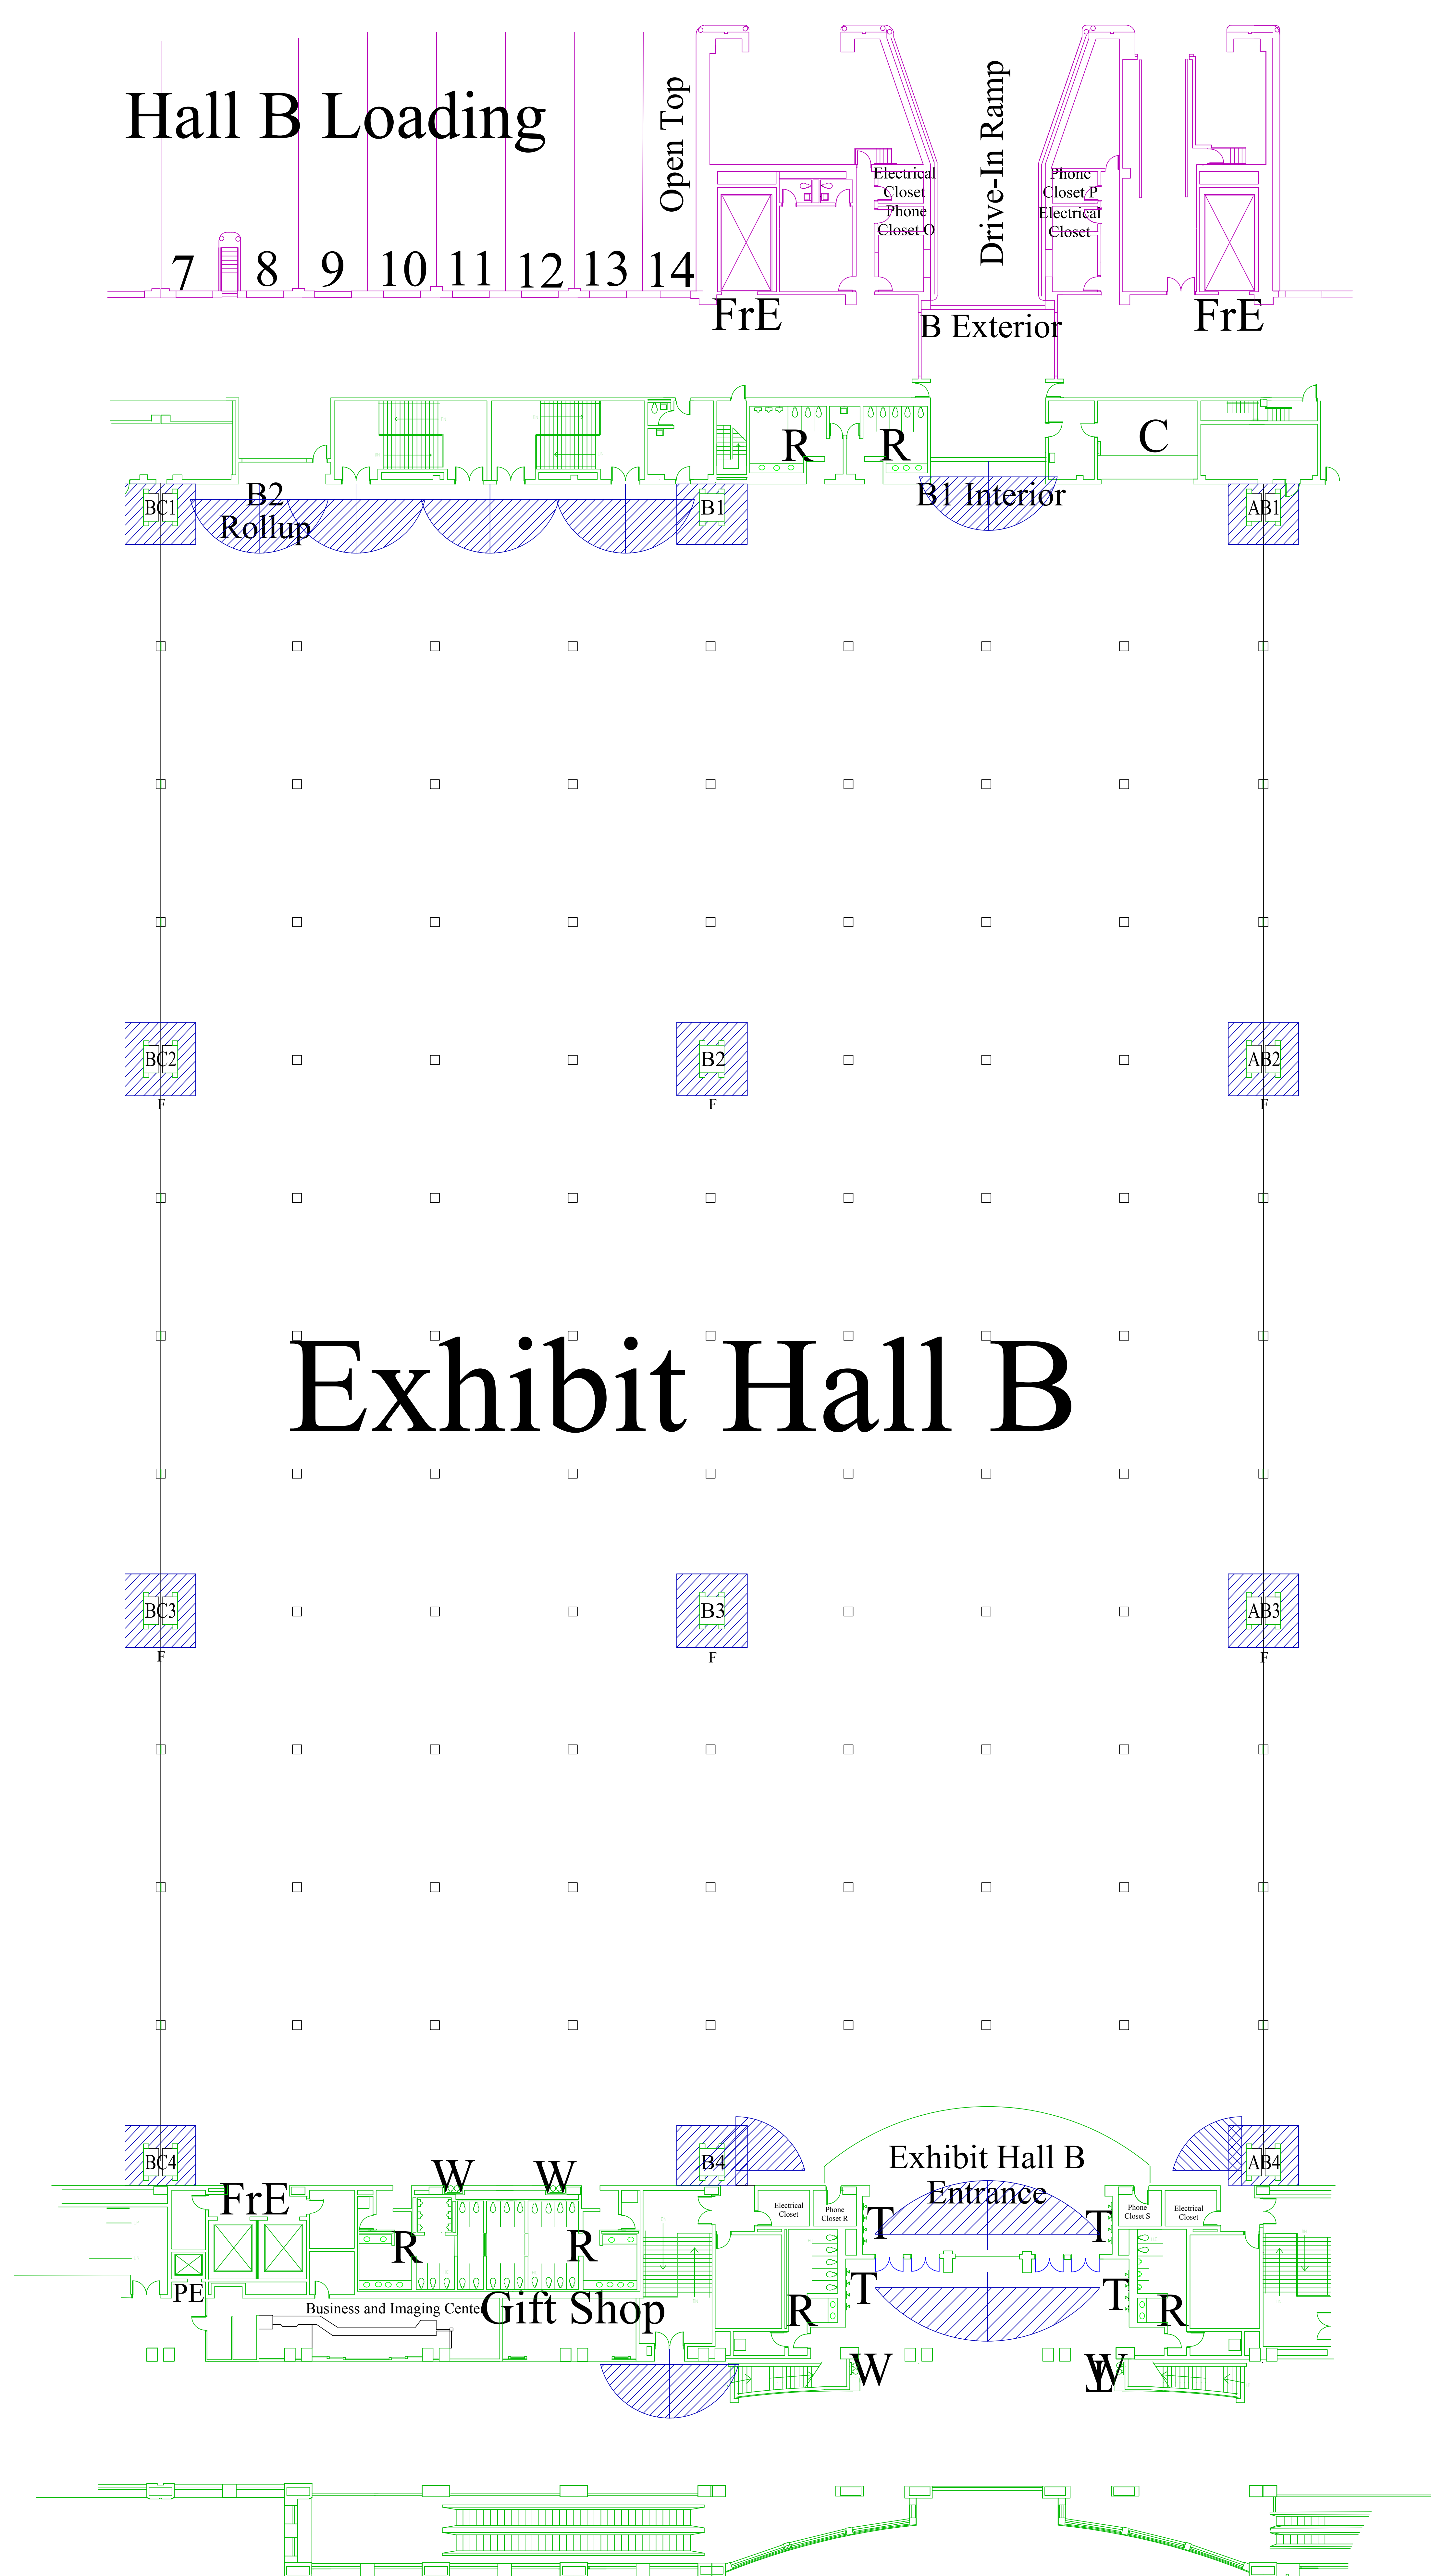

NOTE: Shading around columns indicates a minimum clearance of 5' on each side that must be maintained for access to electrical services and fire hose connections.

15' Clearance must be maintained in any direction from emergency exit doorways


Dimensions are approximate verify in field

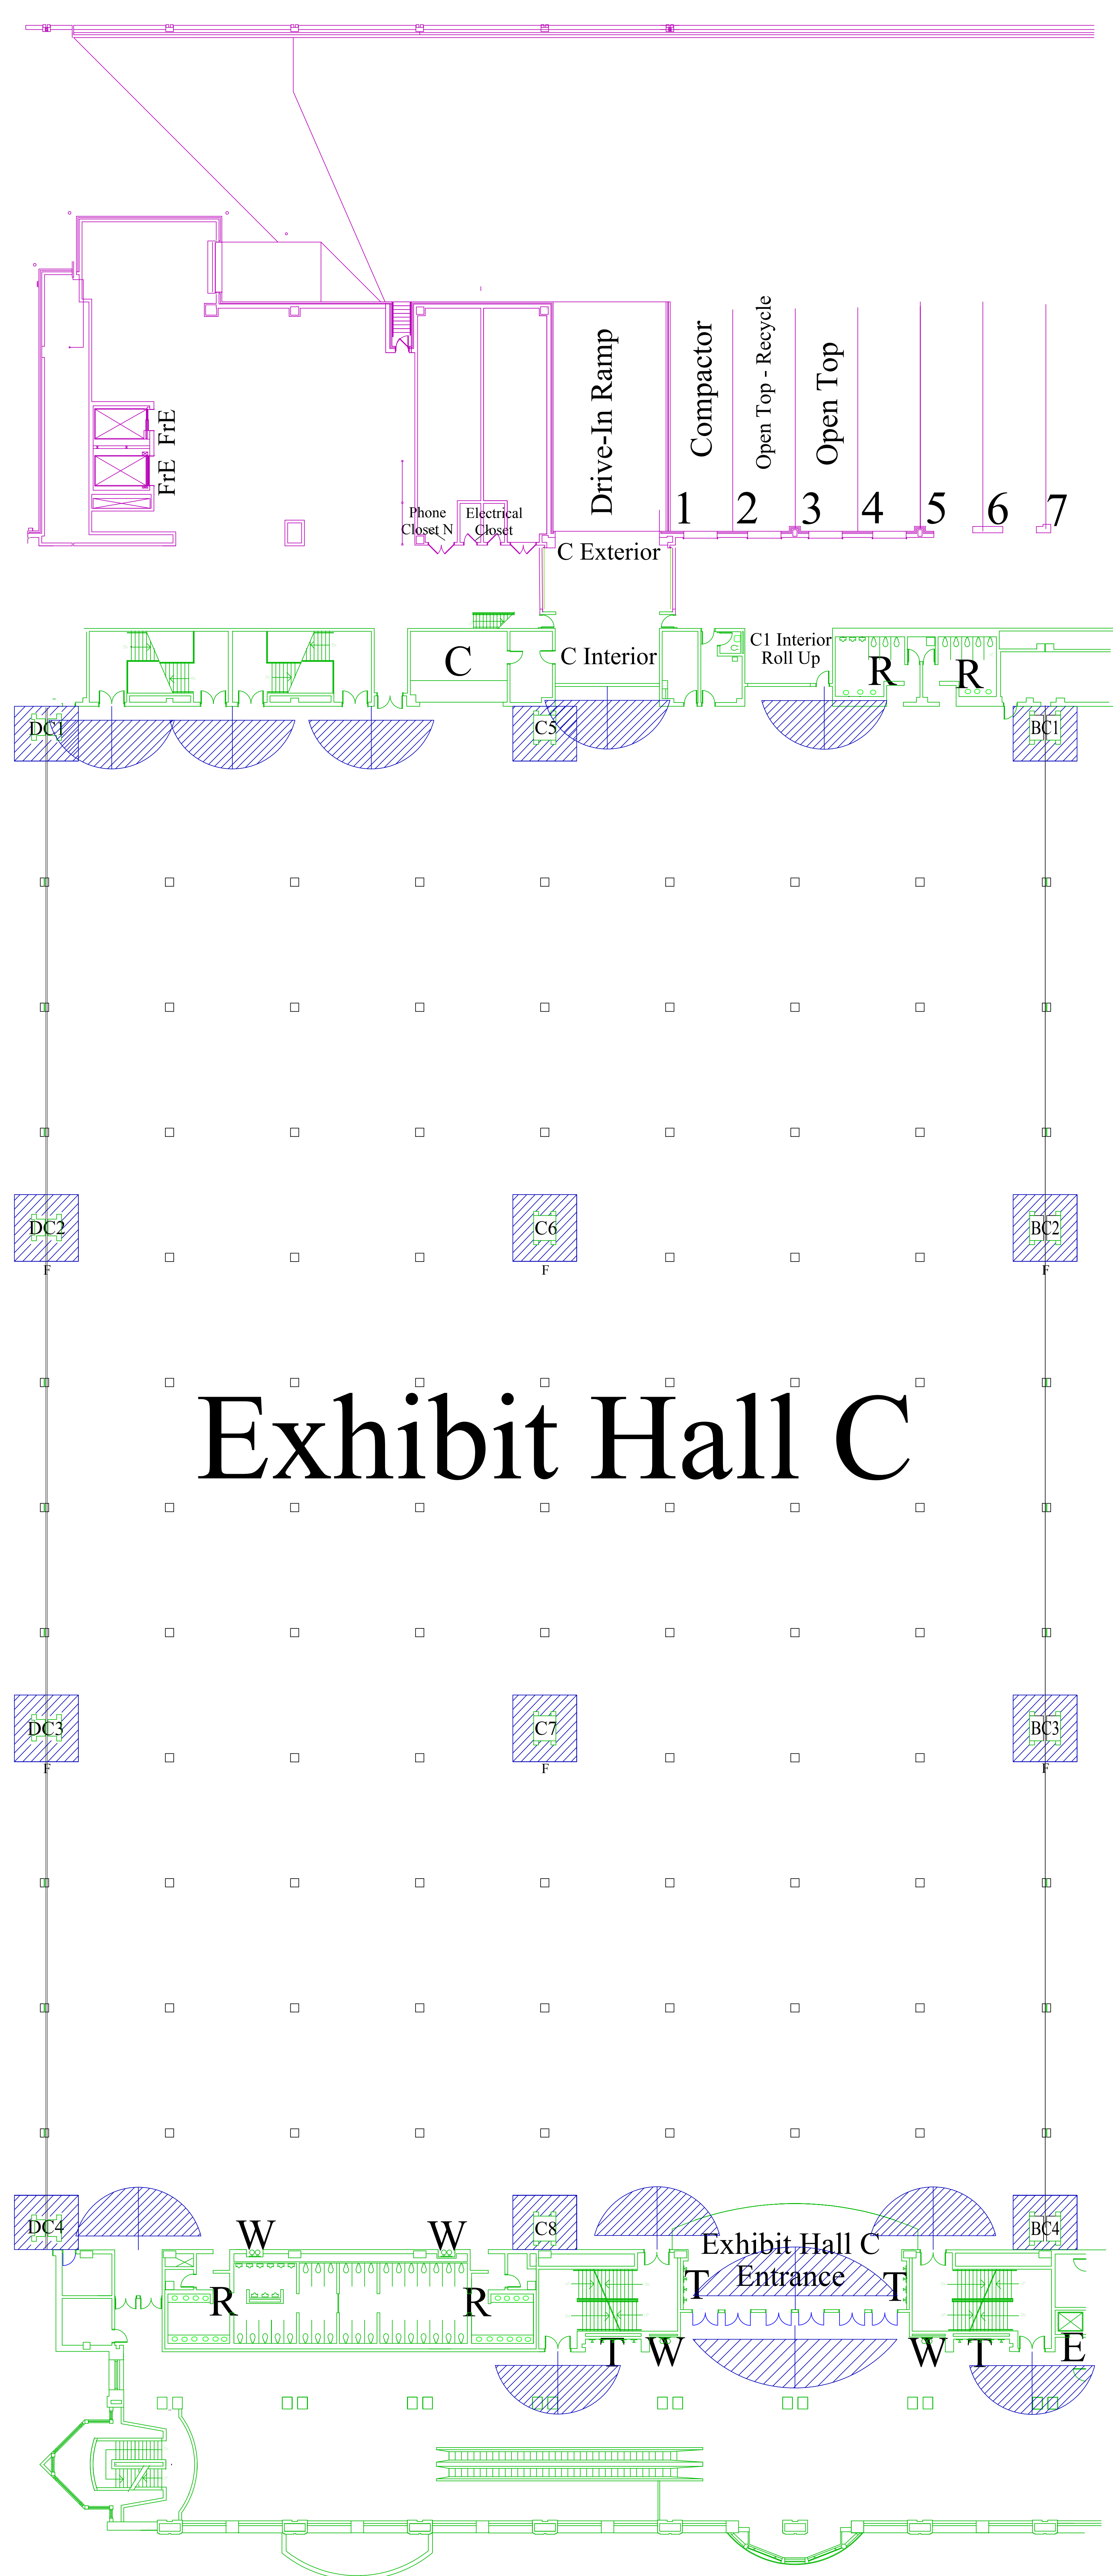

NOTE: Shading around columns indicates a minimum clearance of 5' on each side that must be maintained for access to electrical services and fire hose connections.

15' Clearance must be maintained in any direction from emergency exit doorways

Dimensions are approximate verify in field

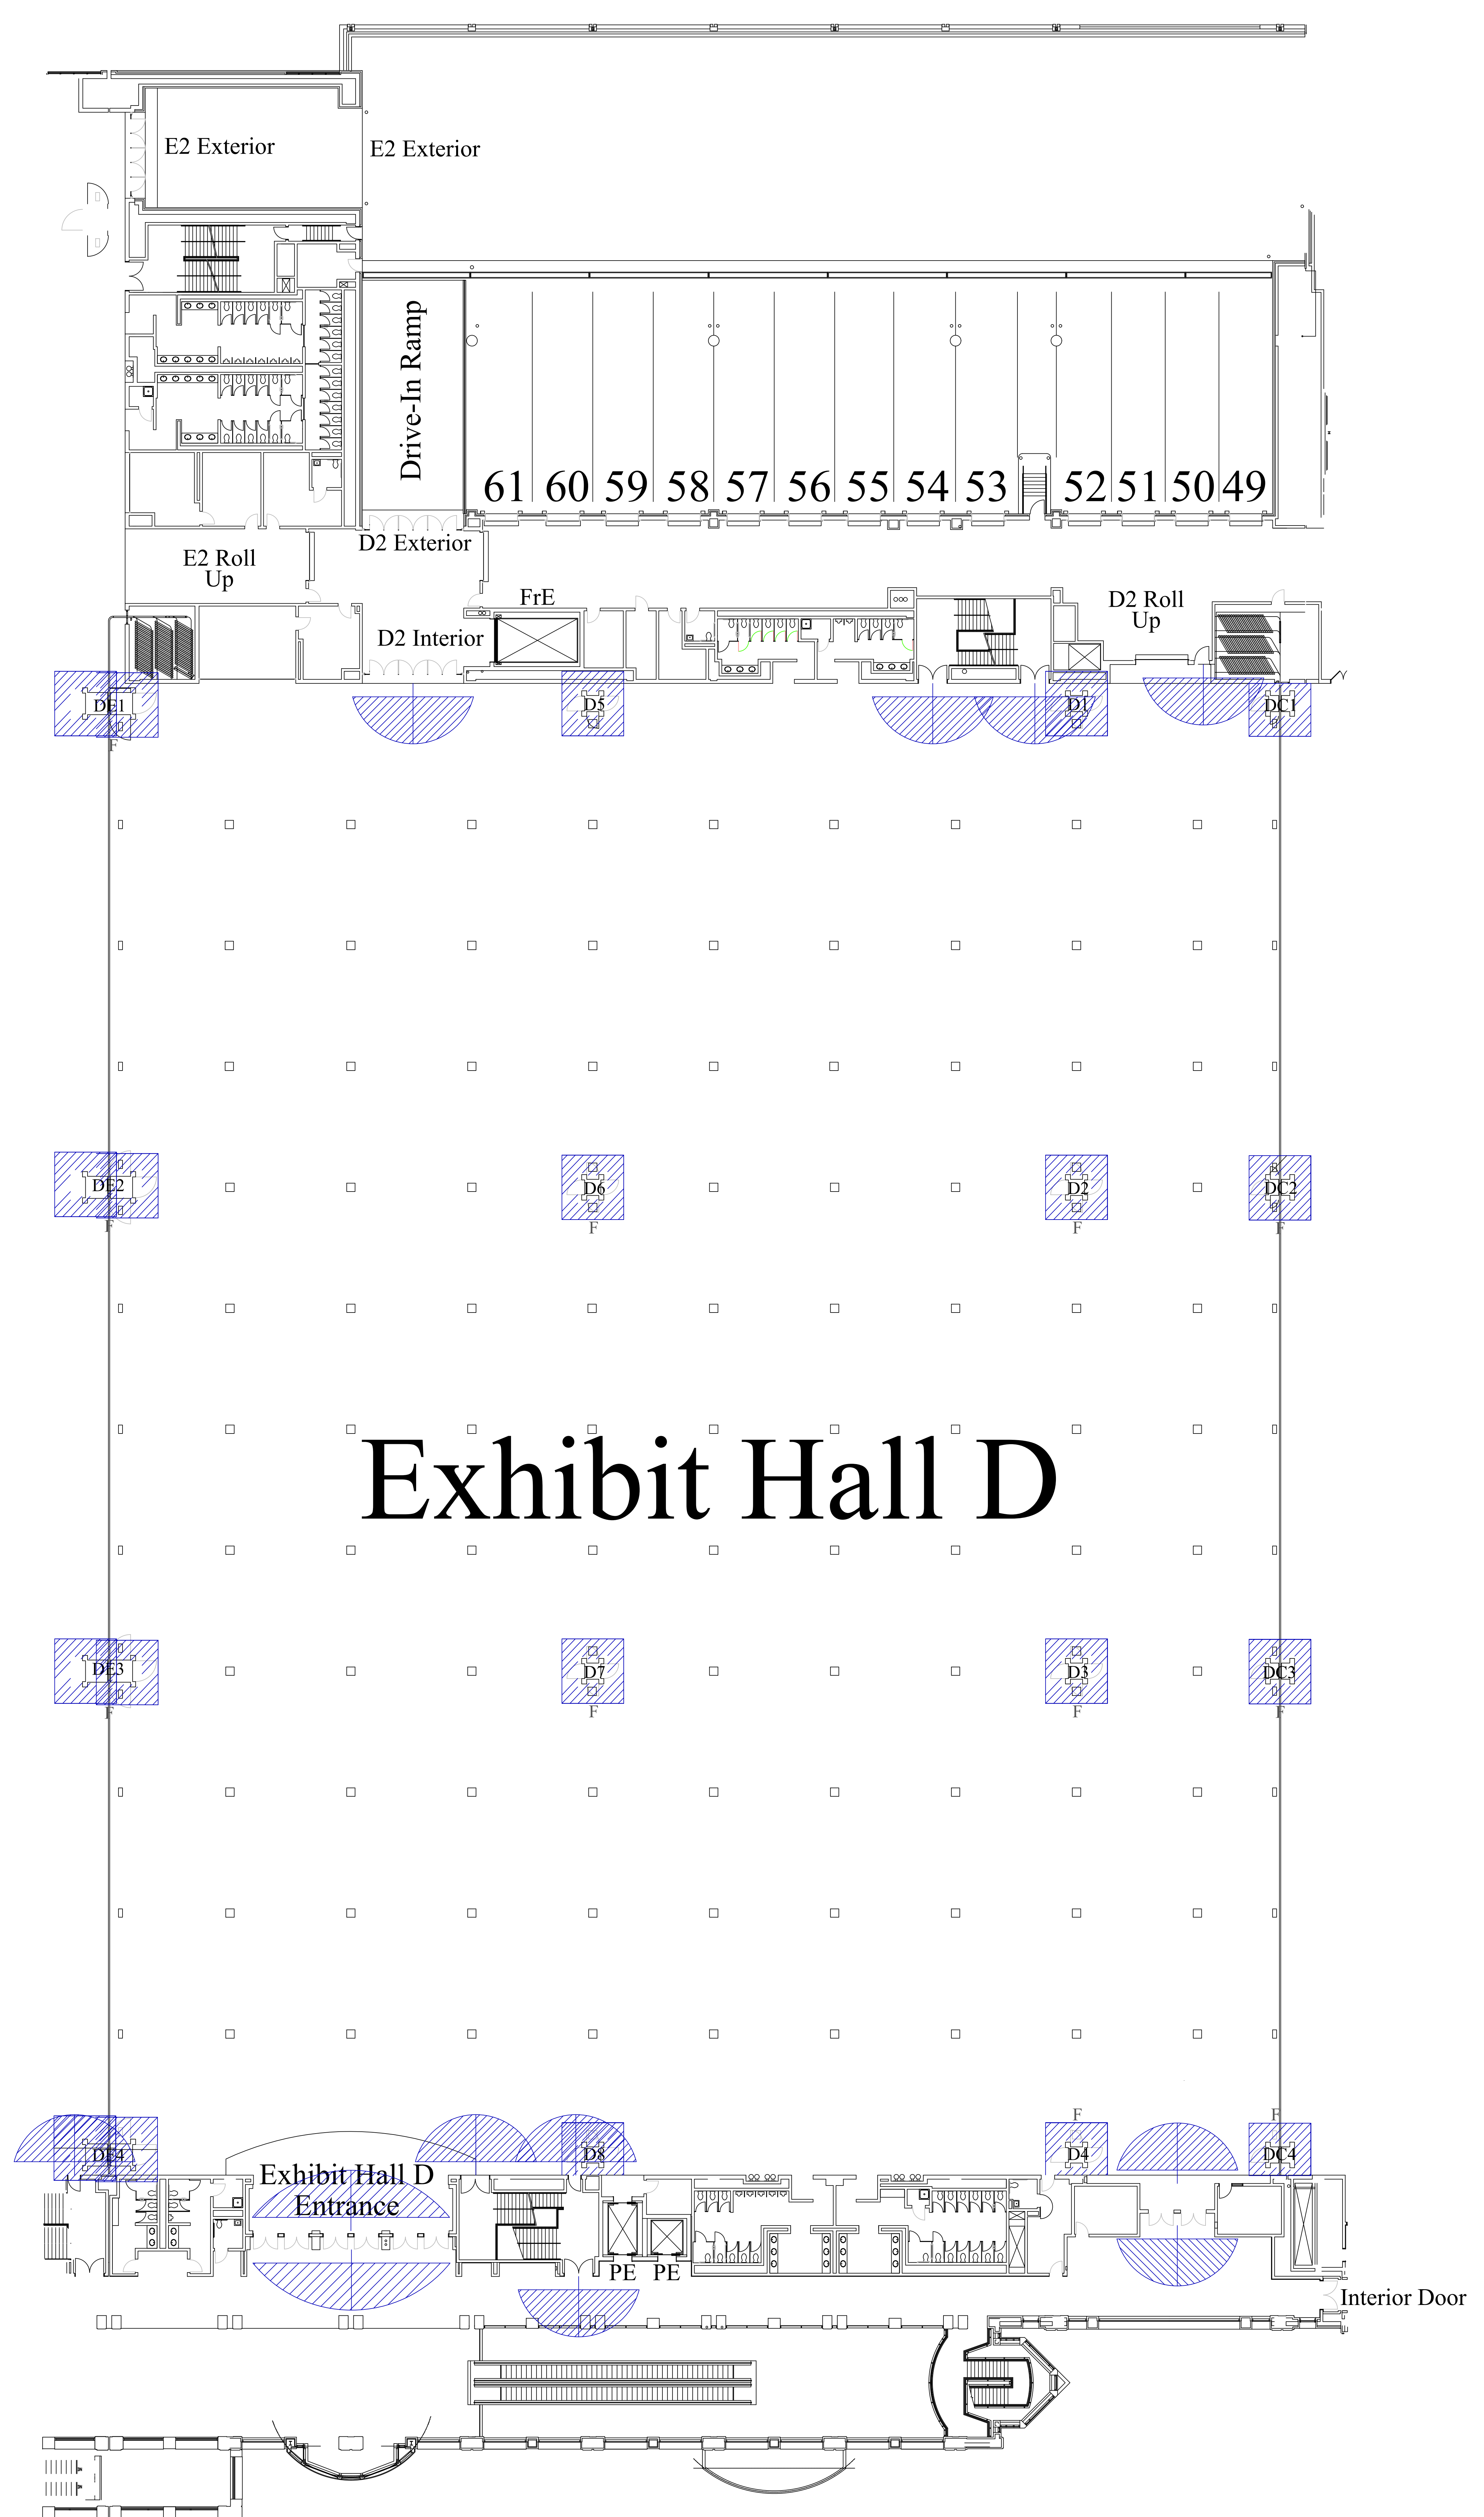


NOTE: Shading around columns indicates a minimum clearance of 5' on each side that must be maintained for access to electrical services and fire hose connections.

15' Clearance must be maintained in any direction from emergency exit doorways

Dimensions are approximate verify in field

Broad Street

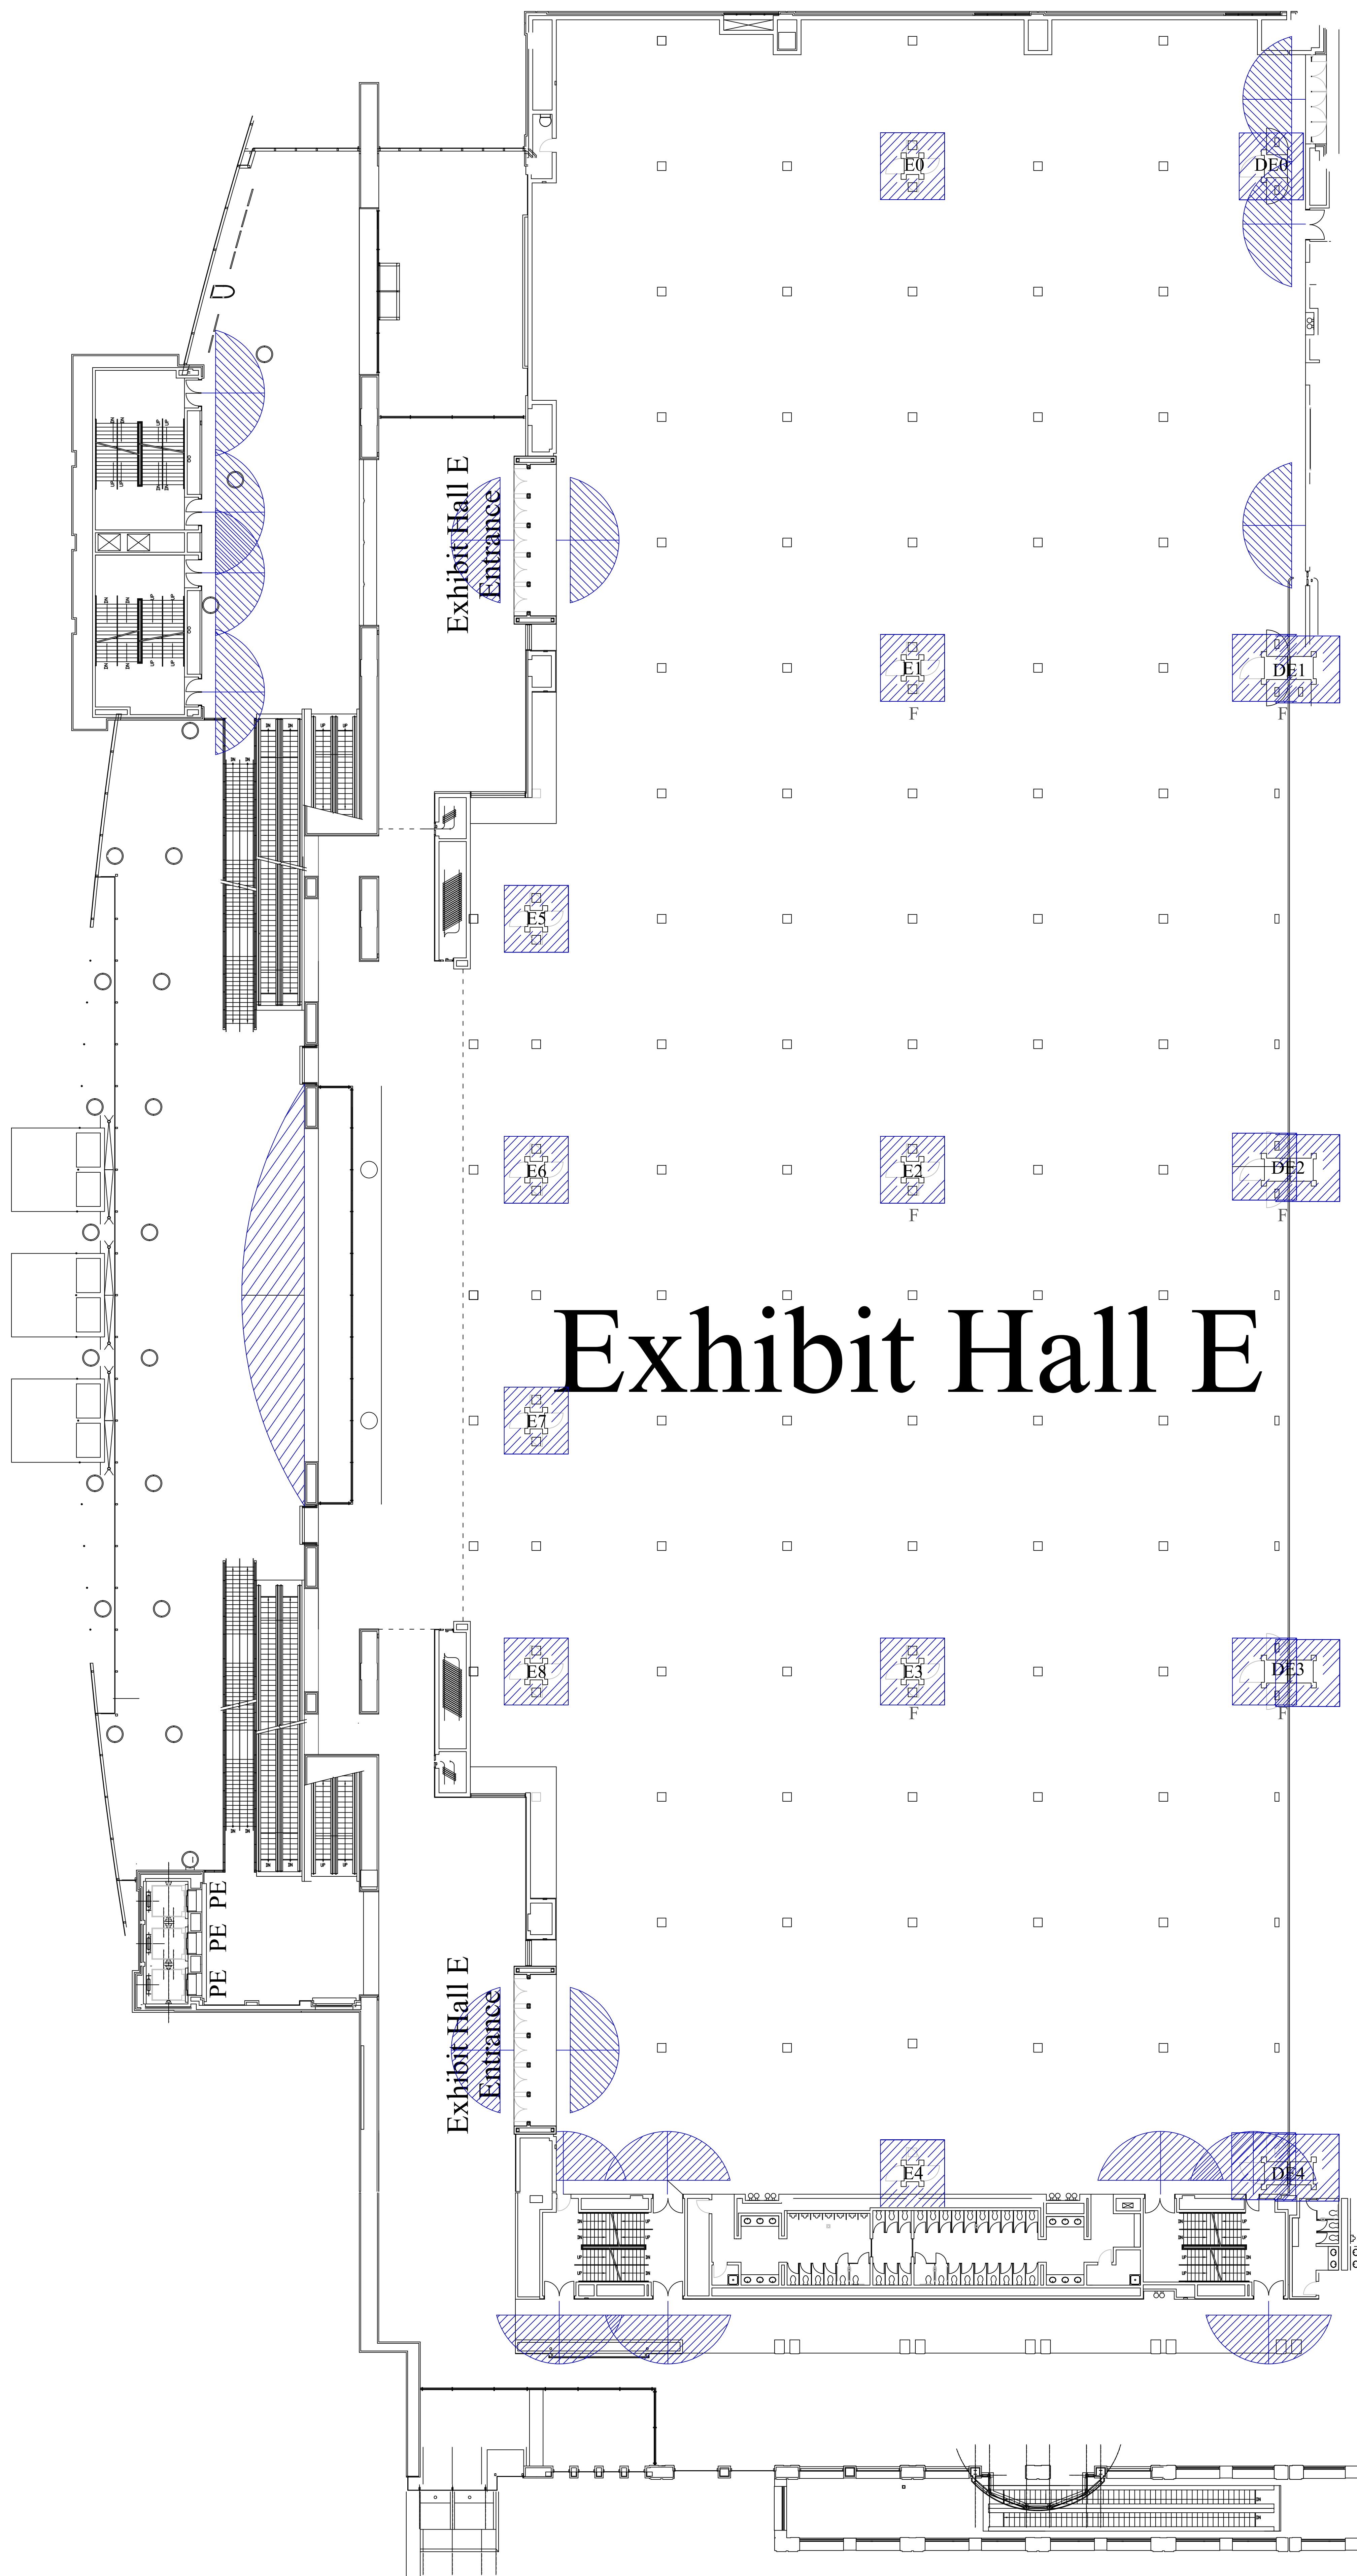

NOTE: Shading around columns indicates a minimum clearance of 5' on each side that must be maintained for access to electrical services and fire hose connections.

15' Clearance must be maintained in any direction from emergency exit doorways

Dimensions are approximate verify in field

Dimensions are approximate verify in field

